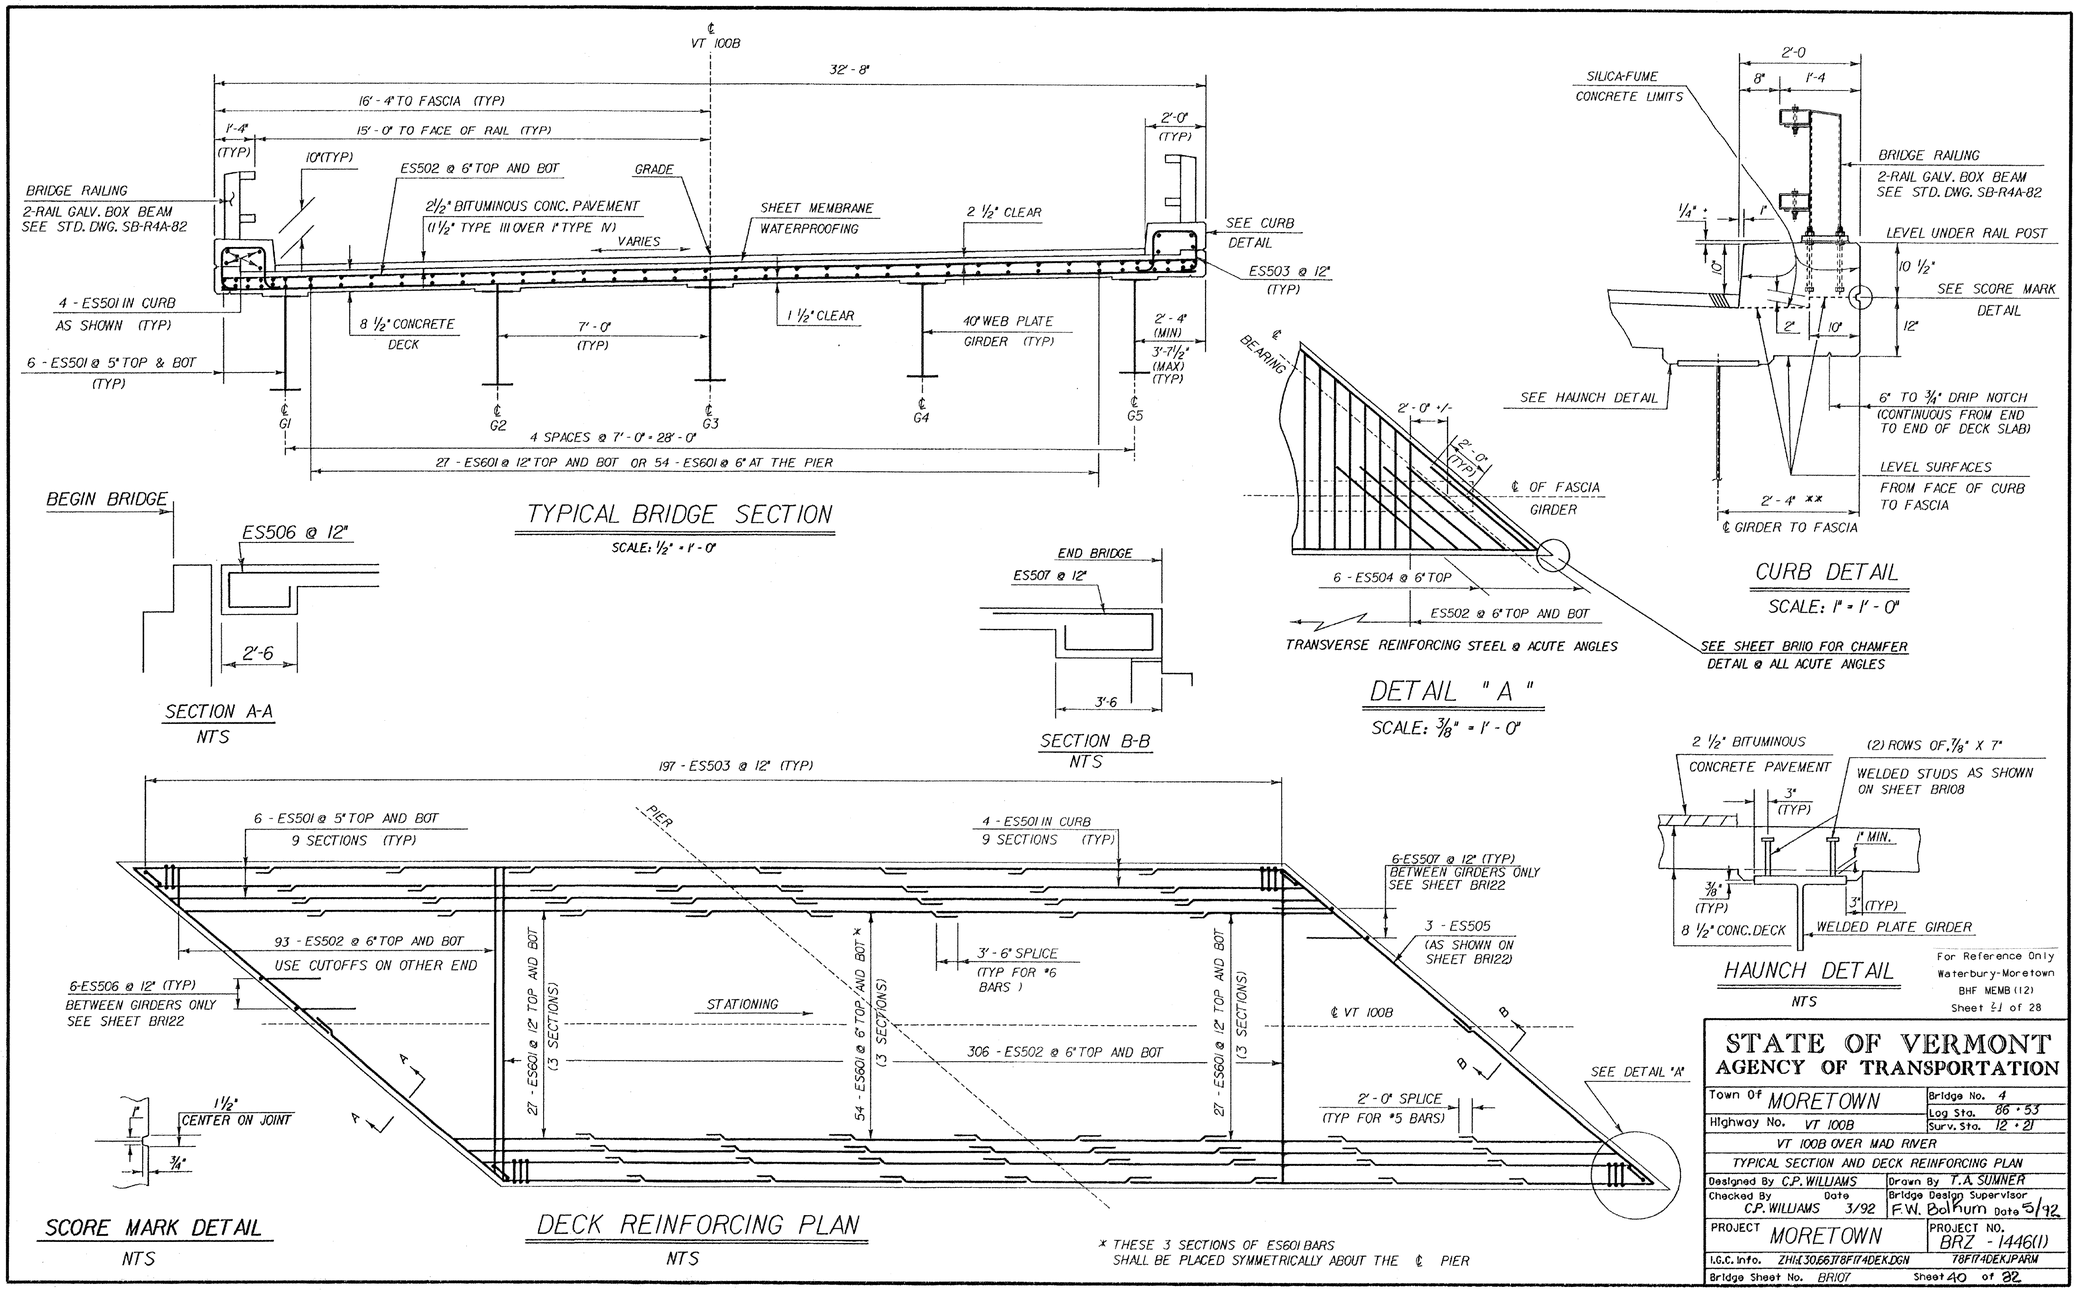

For Reference Only
Waterbury-Moretown
BHF MEMB (12)
Sheet 2-1 of 28

STATE OF VERMONT
AGENCY OF TRANSPORTATION

Town Of MORETOWN	Bridge No. 4
Highway No. VT 100B	Log Sta. 86 + 53
	Surv. Sta. 12 + 21
VT 100B OVER MAD RIVER	
TYPICAL SECTION AND DECK REINFORCING PLAN	
Designed By C.P. WILLIAMS	Drawn By T.A. SUMNER
Checked By C.P. WILLIAMS Date 3/92	Bridge Design Supervisor F.W. Bolhum Date 5/92
PROJECT MORETOWN	PROJECT NO. BRZ - 1446(11)
I.G.C. Info. ZH:\C30667\78F174DEK.DGN	78F174DEK.PARM
Bridge Sheet No. BRI07	Sheet 40 of 82