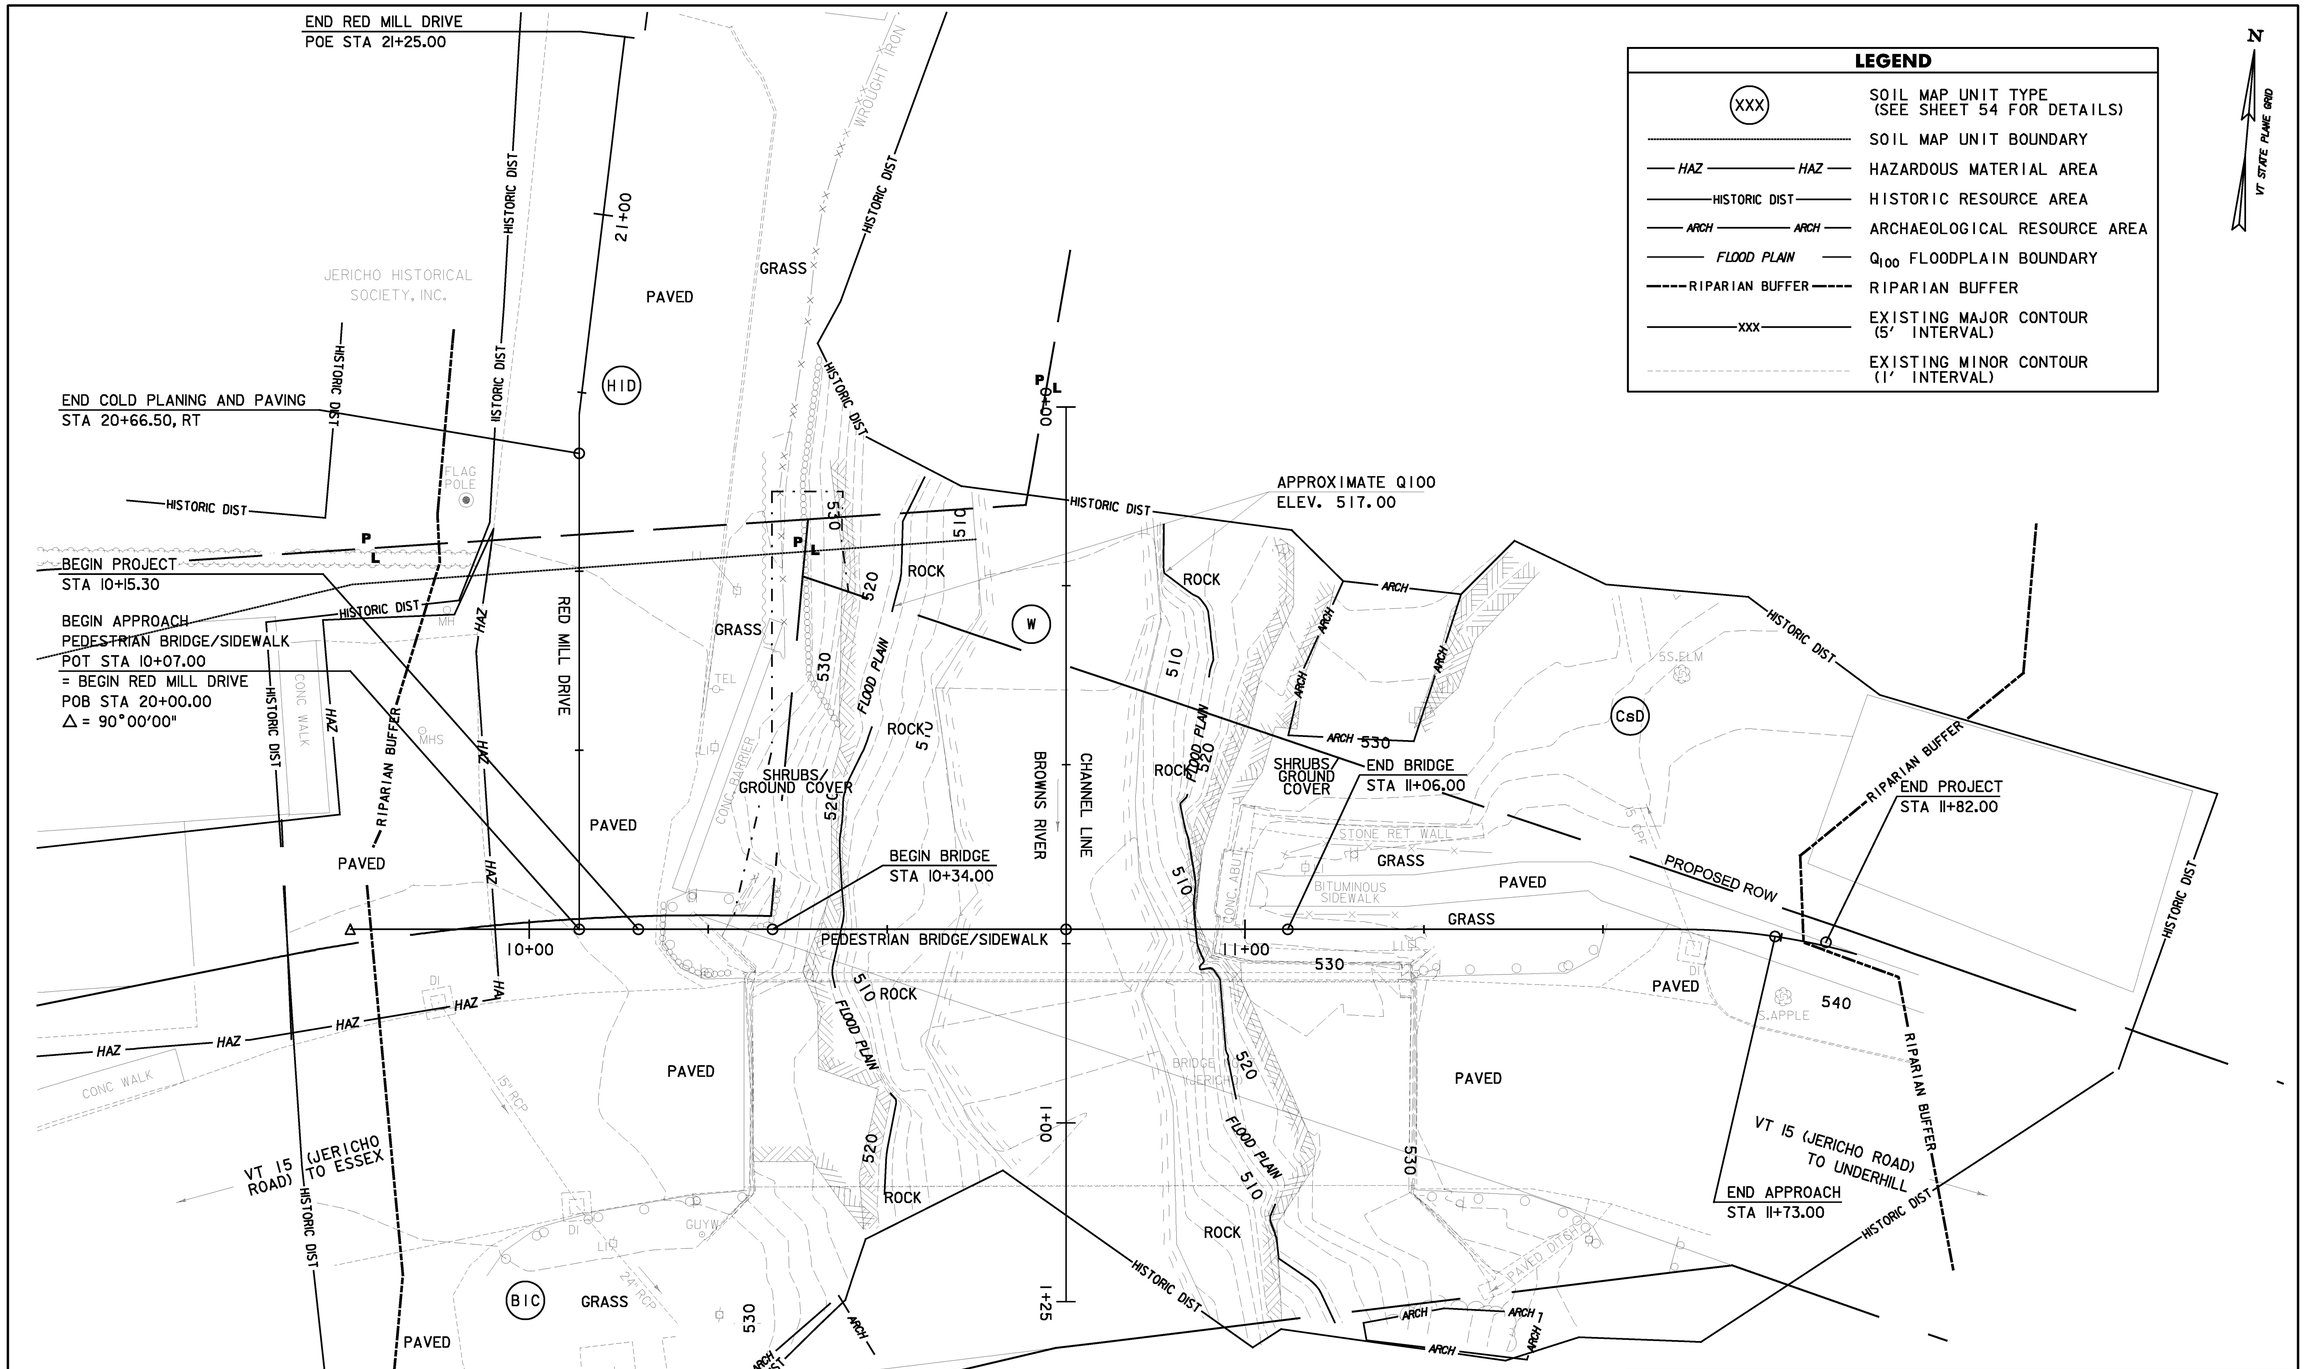

LEGEND

(XXX)	SOIL MAP UNIT TYPE (SEE SHEET 54 FOR DETAILS)
	SOIL MAP UNIT BOUNDARY
HAZ	HAZARDOUS MATERIAL AREA
HISTORIC DIST	HISTORIC RESOURCE AREA
ARCH	ARCHAEOLOGICAL RESOURCE AREA
FLOOD PLAIN	Q_{100} FLOODPLAIN BOUNDARY
RIPARIAN BUFFER	RIPARIAN BUFFER
XXX	EXISTING MAJOR CONTOUR (5' INTERVAL)
	EXISTING MINOR CONTOUR (1' INTERVAL)

SCALE 1" = 10'-0"

10 0 10

CHA

EROSION CONTROL EXISTING CONDITION SHEET

PROJECT NAME: JERICHO
PROJECT NUMBER: STP FTBR (3)

PROJECT LEADER: M.D.S.
DESIGNED BY: C.R.H.
DWG. NO.: EROEX-1

PLOT DATE: 4/7/2014
DRAWN BY: C.R.H.
CHECKED BY: D.E.G.
SHEET 56 OF 62

FILE NAME = V:\Projects\ANY\K2\21113\CADD\MSTN\08F004\Consultants\z08f004epsceexistingdgn
DATE/TIME = 4/7/2014
USER = 4916