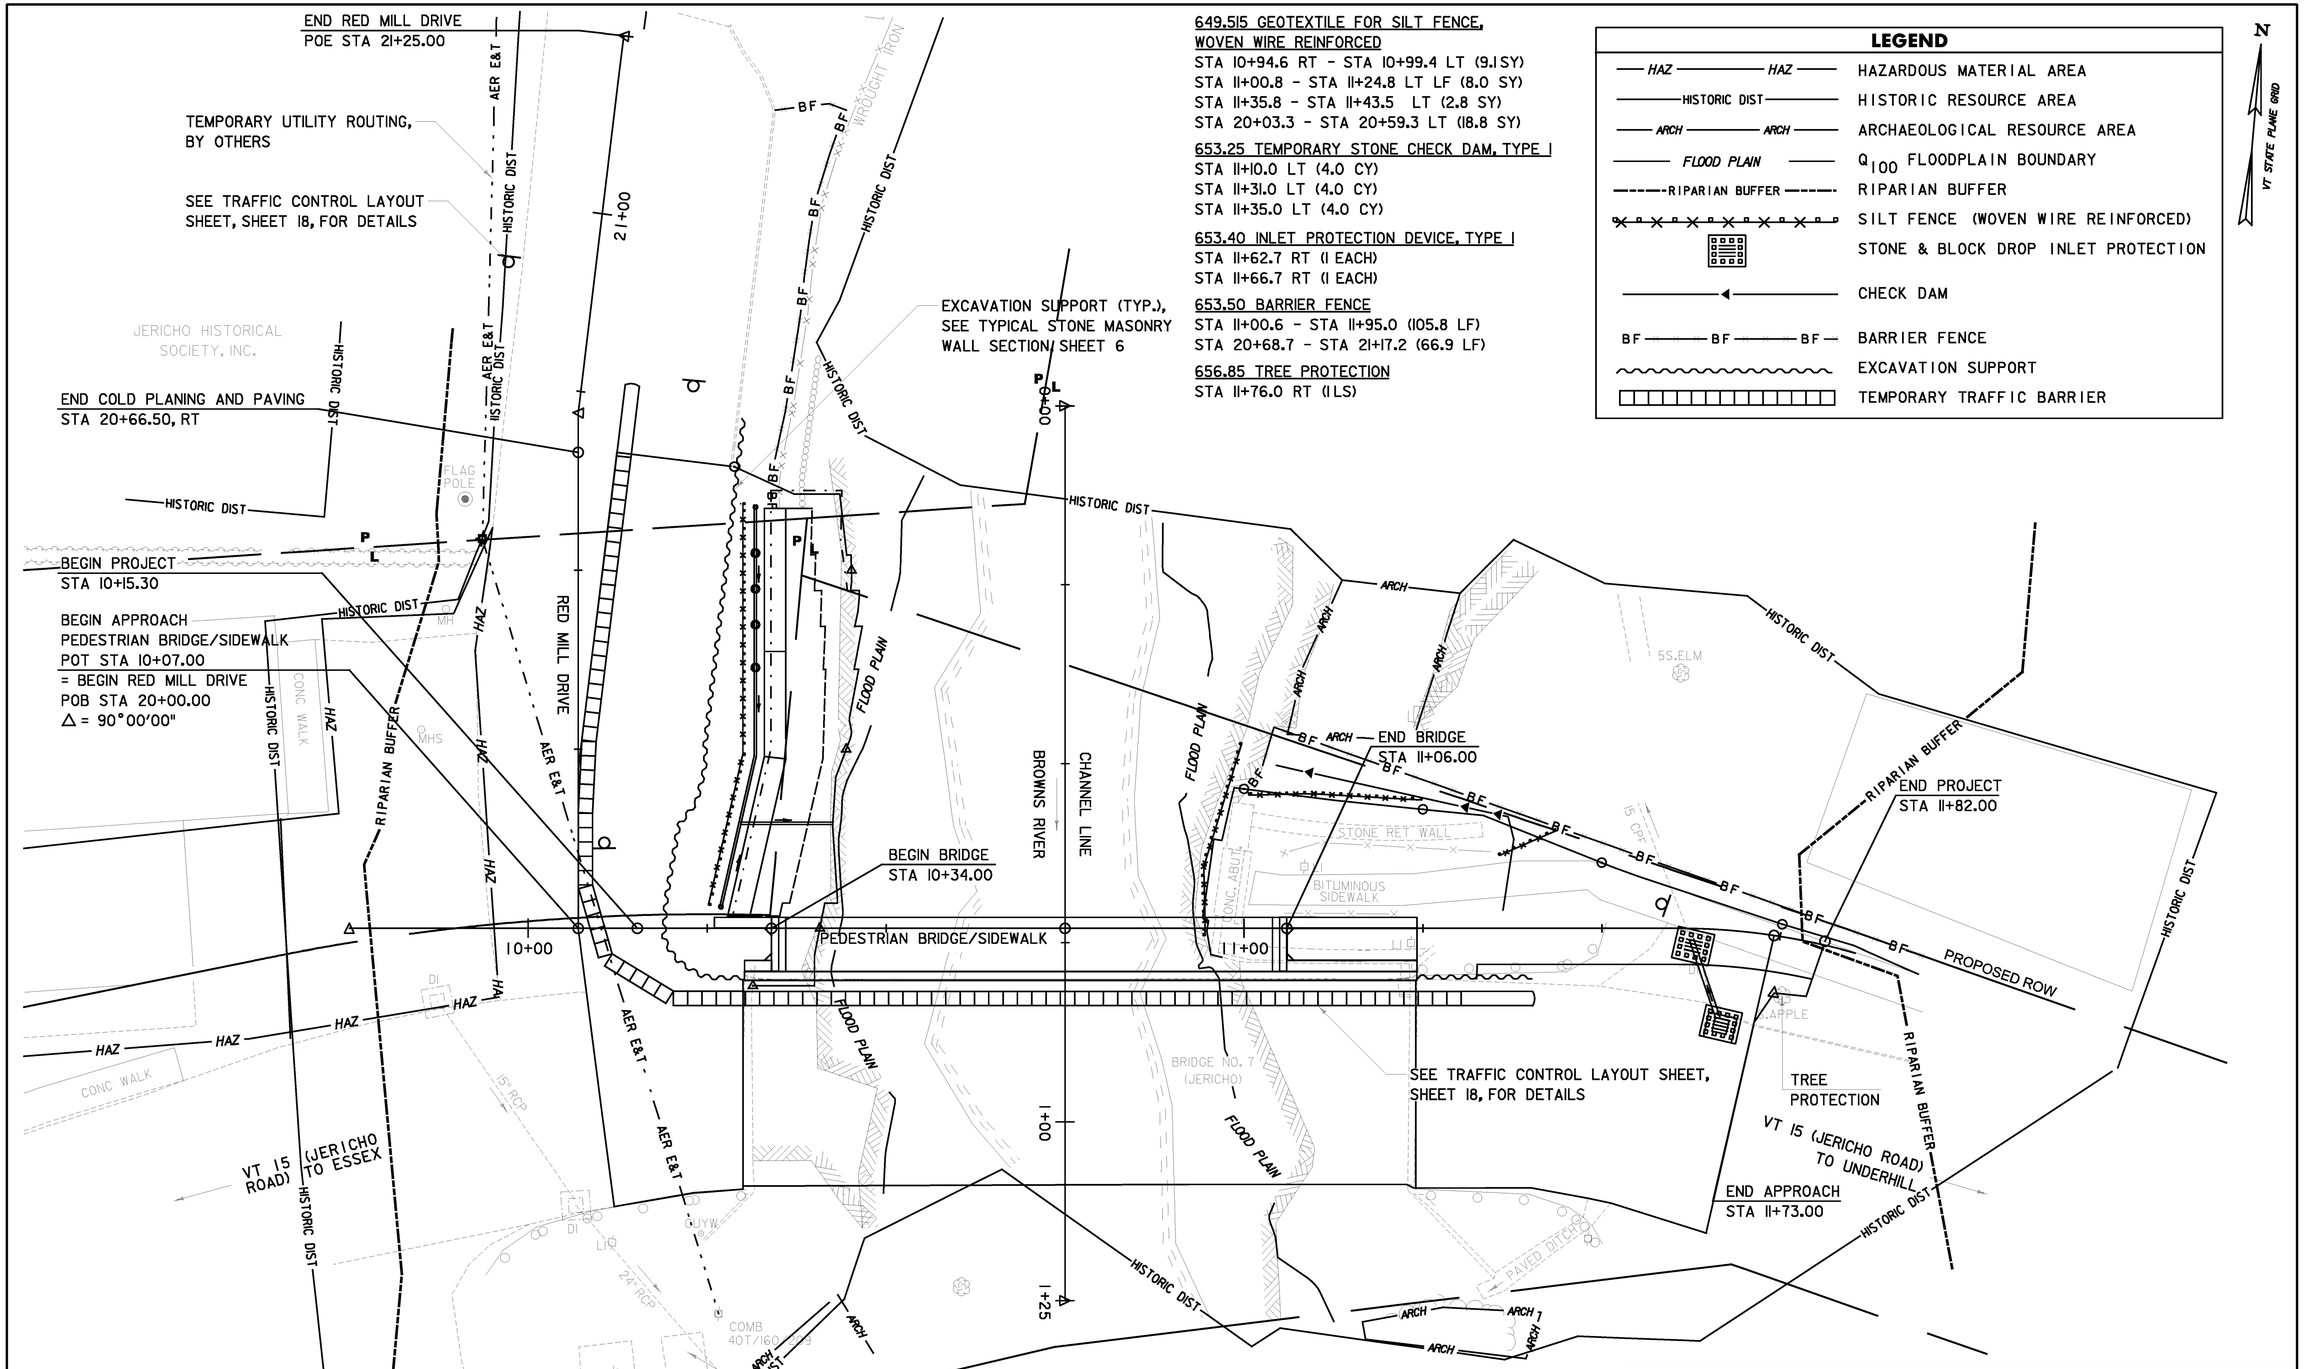

649.515 GEOTEXTILE FOR SILT FENCE, WOVEN WIRE REINFORCED
STA 10+94.6 RT - STA 10+99.4 LT (9.1 SY)
STA 11+00.8 - STA 11+24.8 LT LF (8.0 SY)
STA 11+35.8 - STA 11+43.5 LT (2.8 SY)
STA 20+03.3 - STA 20+59.3 LT (18.8 SY)

653.25 TEMPORARY STONE CHECK DAM, TYPE I
STA 11+10.0 LT (4.0 CY)
STA 11+31.0 LT (4.0 CY)
STA 11+35.0 LT (4.0 CY)

653.40 INLET PROTECTION DEVICE, TYPE I
STA 11+62.7 RT (1 EACH)
STA 11+66.7 RT (1 EACH)

653.50 BARRIER FENCE
STA 11+00.6 - STA 11+95.0 (105.8 LF)
STA 20+68.7 - STA 21+17.2 (66.9 LF)

656.85 TREE PROTECTION
STA 11+76.0 RT (1 LS)

LEGEND

HAZ — HAZ	HAZARDOUS MATERIAL AREA
HISTORIC DIST	HISTORIC RESOURCE AREA
ARCH — ARCH	ARCHAEOLOGICAL RESOURCE AREA
FLOOD PLAIN	Q_{100} FLOODPLAIN BOUNDARY
RIPARIAN BUFFER	RIPARIAN BUFFER
	SILT FENCE (WOVEN WIRE REINFORCED)
	STONE & BLOCK DROP INLET PROTECTION
	CHECK DAM
BF — BF — BF	BARRIER FENCE
	EXCAVATION SUPPORT
	TEMPORARY TRAFFIC BARRIER

SCALE 1" = 10'-0"
10 0 10

CHA

EROSION CONTROL CONSTRUCTION SITE PLAN

PROJECT NAME: JERICHO
PROJECT NUMBER: STP FTBR (3)

PROJECT LEADER: M.D.S.
DESIGNED BY: C.R.H.
DWG. NO.: EROCONSTR-1

PLOT DATE: 4/7/2014
DRAWN BY: C.R.H.
CHECKED BY: D.E.G.
SHEET 57 OF 62

FILE NAME = V:\Projects\ANY\K2\21113\CADD\MSTN\08F004\Consultants\z08f004ero.dgn
DATE/TIME = 4/7/2014
USER = 4916