FED. ROAD DIST. NO.	STATE	FED. AID PROJ. NO.	FISCAL YEAR	SHEET NO.	TOTAL SHEETS
5	VT.	988	1929	9	15

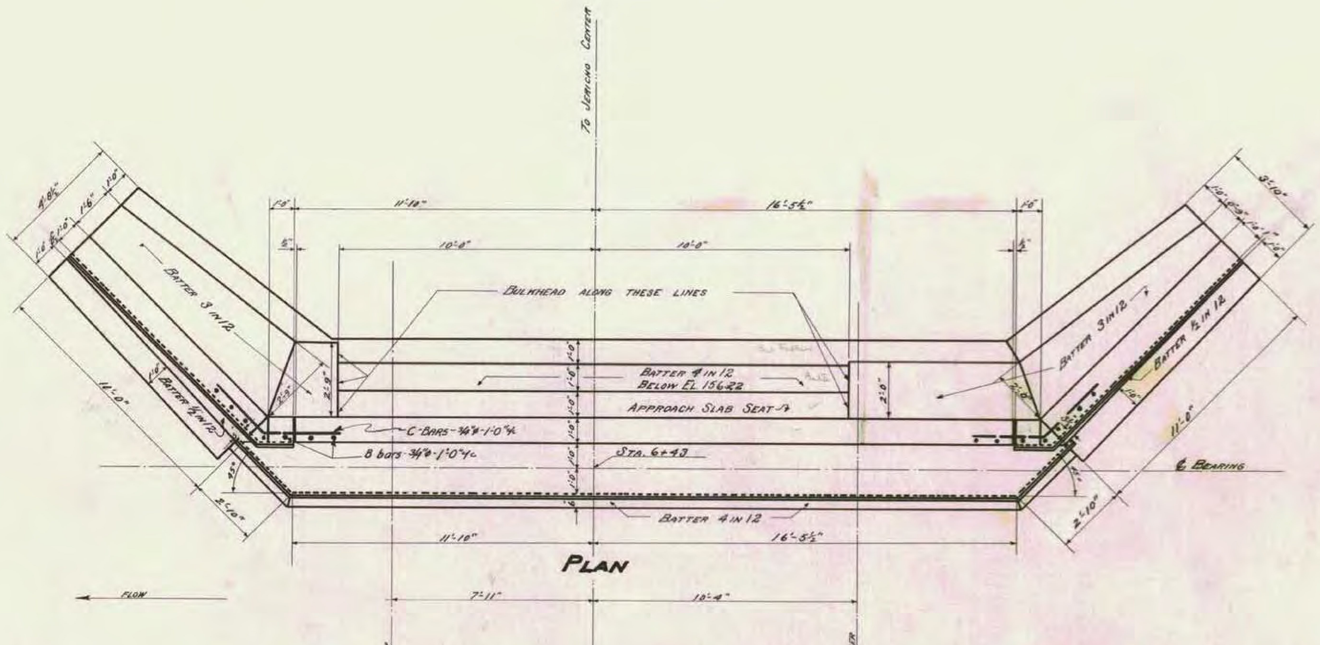

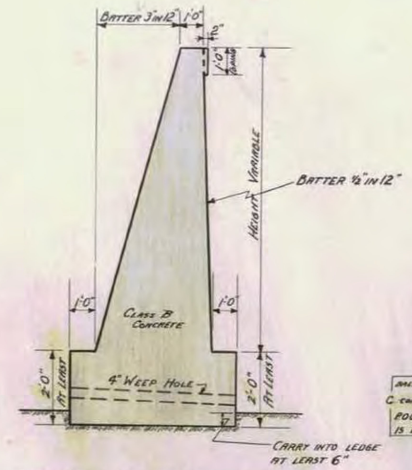

TYPICAL SECTION OF WINGS

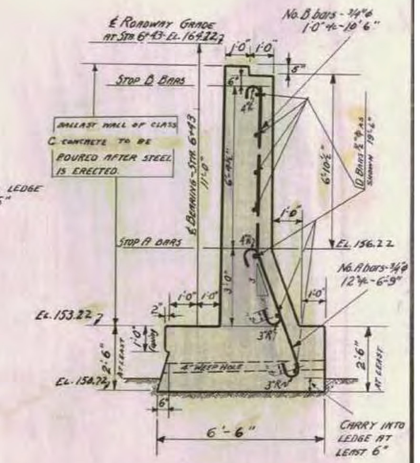

CROSS SECTION-℄ ABUTMENT

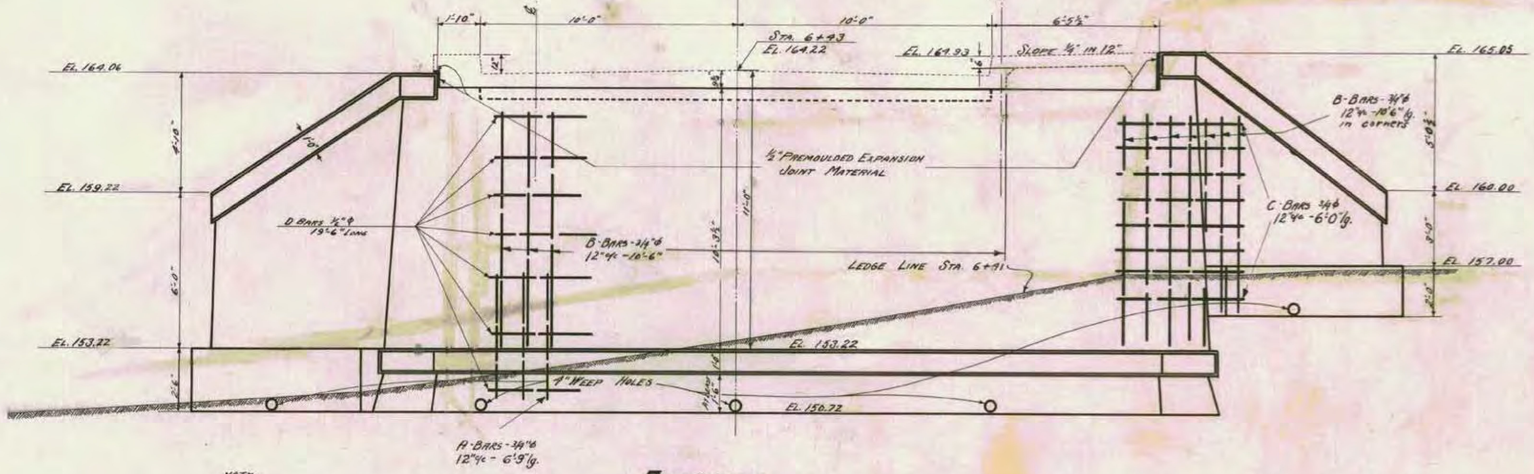

ELEVATION

NOTE:-
Engineer may raise or lower elevation of footings to fit ledge conditions found in field.

References:-
S.B. No. 2, Details 5-204, 5-220, 5-221.
S.B. No. 1, Details 510 (Modified)
Total length plate 28'-2". Sidewalk detail omitted.
All gravity sections and footings to be Class B concrete. Ballast wall to be Class C concrete.

ABUTMENT NO. 2
JERICHO TOWN BRIDGE
JERICHO, VT.

Scale: ⅛"=1'-0"

ESTIMATED QUANTITIES	
Structure Excavation	53 Cu. Yds.
Concrete Class "B" (1:2½:5)	43 Cu. Yds.
Concrete Class "C" (1:2:4)	16 Cu. Yds.
Reinforcing Steel	1000 Lbs.

Surveyed by Putnam 2-6-29
Designed by M.W.D. 4-13-29
Drawn by M.W.D. 4-13-29
Traced by W.G.B. 4-15-29
Checked by P.M.S. 5-3-29
Series F No. 98B Filed
Sheet 9 of 15 Sheets

Reference Sheet 2 of 4