ABM INFO		SHIP	BILL OF MATERIAL					JOB NO.	DRAWING NO.	REV.
								518	8	
PAGE	LINE	MARK	QTY	MARK	MATERIAL	LENGTH FT	LENGTH INCHES	REMARKS	WT	PROCUREMENT NOTES
		8G3B	1		GIRDER				11668	
4	L		1	wa	PL $\frac{1}{2}$x27	70	$0\frac{3}{4}$	M270-50WT2	3219	
2	Q		1	ta	PL 1x16	70	$0\frac{5}{8}$	M270-50WT2	3814	
1	G		1	ba	PL 1x18	70	$0\frac{5}{8}$	M270-50WT2	4291	
5	J		2	x1n	PL $\frac{3}{4}$x$7\frac{1}{2}$	2	3	M1E M270-50WT2	86	
5	L		9	x1v	PL $\frac{1}{2}$x$7\frac{1}{2}$	2	3	M270-50WT2	258	

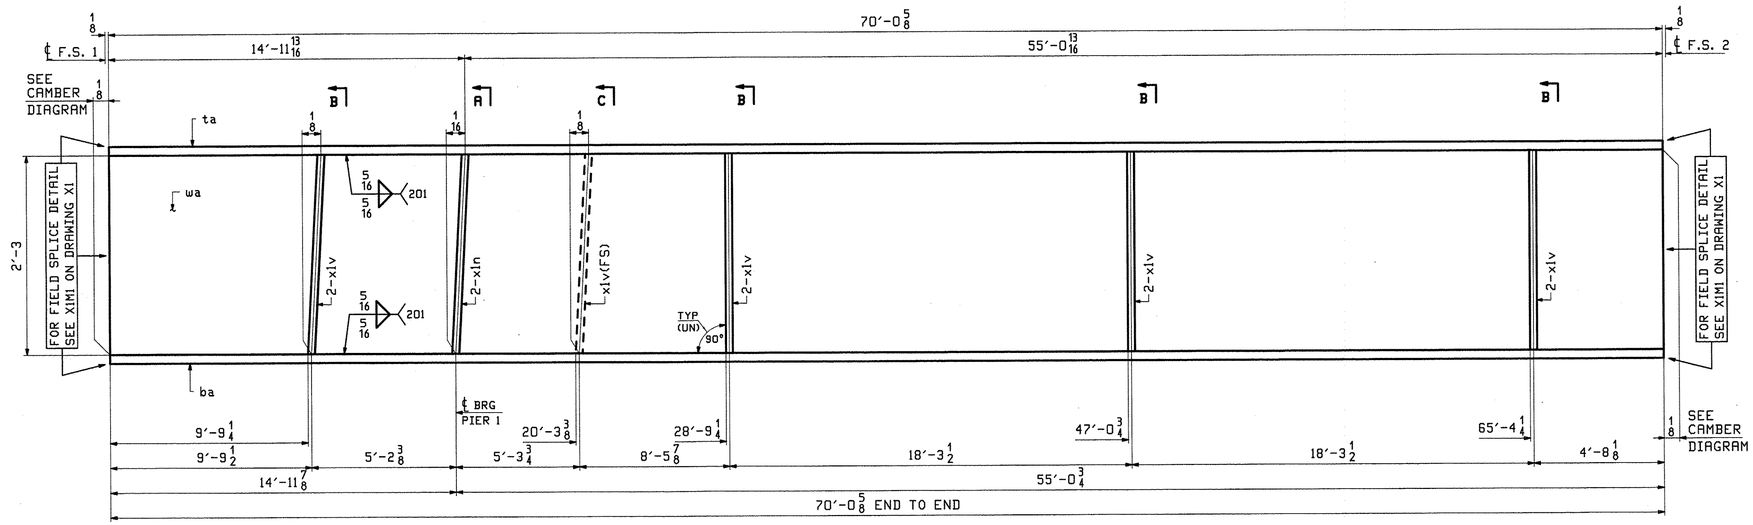

ONE - GIRDER - 8G3B (DEVELOPED)

FOR GIRDER STANDARD DETAILS SEE DRAWING X1.
FOR CAMBER DIAGRAMS SEE DRAWING C1.
FOR FLANGE DIAGRAMS SEE DRAWING F2.
FOR GENERAL NOTES SEE DRAWING GN1.
T2 DENOTES MATERIAL SUBJECT TO CHARPY V-NOTCH TESTING.

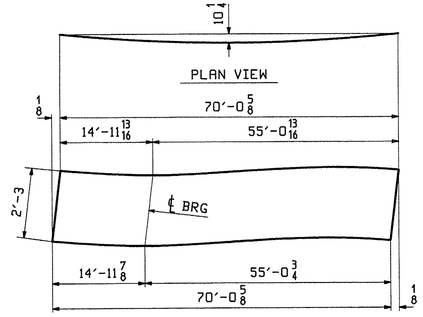

DEV. ORIENTATION DIAGRAM
FOR CAMBER SEE DWG C1

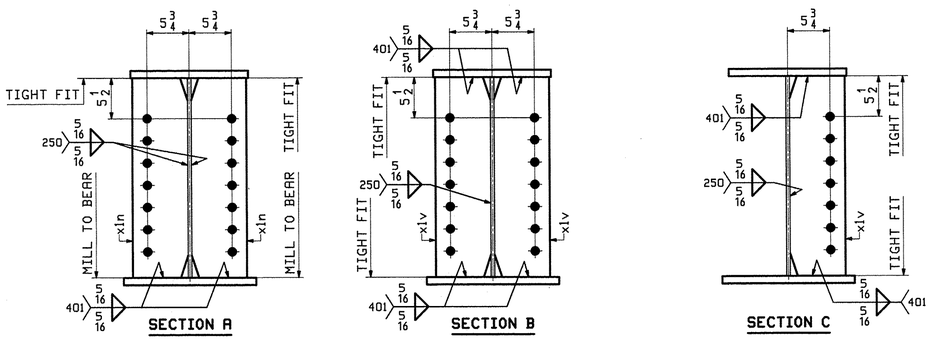

REV.	DATE	REMARKS	DWN	CHK	APVL	SHOP
0					MAY 23 2012	

MATERIAL:	SURFACE PREP. & PAINT:	HOLES:	SHOP BOLTS:
M270-50W (UN)	SEE DWG GN1	$\frac{15}{16}$"Ø	NONE

DESCRIPTION: GIRDER - 8G3B

CASCO BAY STEEL STRUCTURES, INC.
1 WALLACE AVE. PHONE (207) 780-6722
SOUTH PORTLAND, ME 04106 FAX. (207) 780-6726
TENSOR 3124

STRUCTURE:	THETFORD VT. RTE 132 OVER THE WEST BRANCH OF OMPOMPANOOSUC RIVER	DRAWN: JTB	DATE: 05/16
		CHKD: DBH	DATE: 05/21
LOCATION:	THETFORD, VT	JOB NO.	DWG NO.
PROJ NO.	BHF 0177(9)	518	8
CUSTOMER:	A.L. ST. ONGE CONTRACTING		REV.

Tue, May 22, 2012 03:07:56 PM /users/jobs/3124/8.Rev0