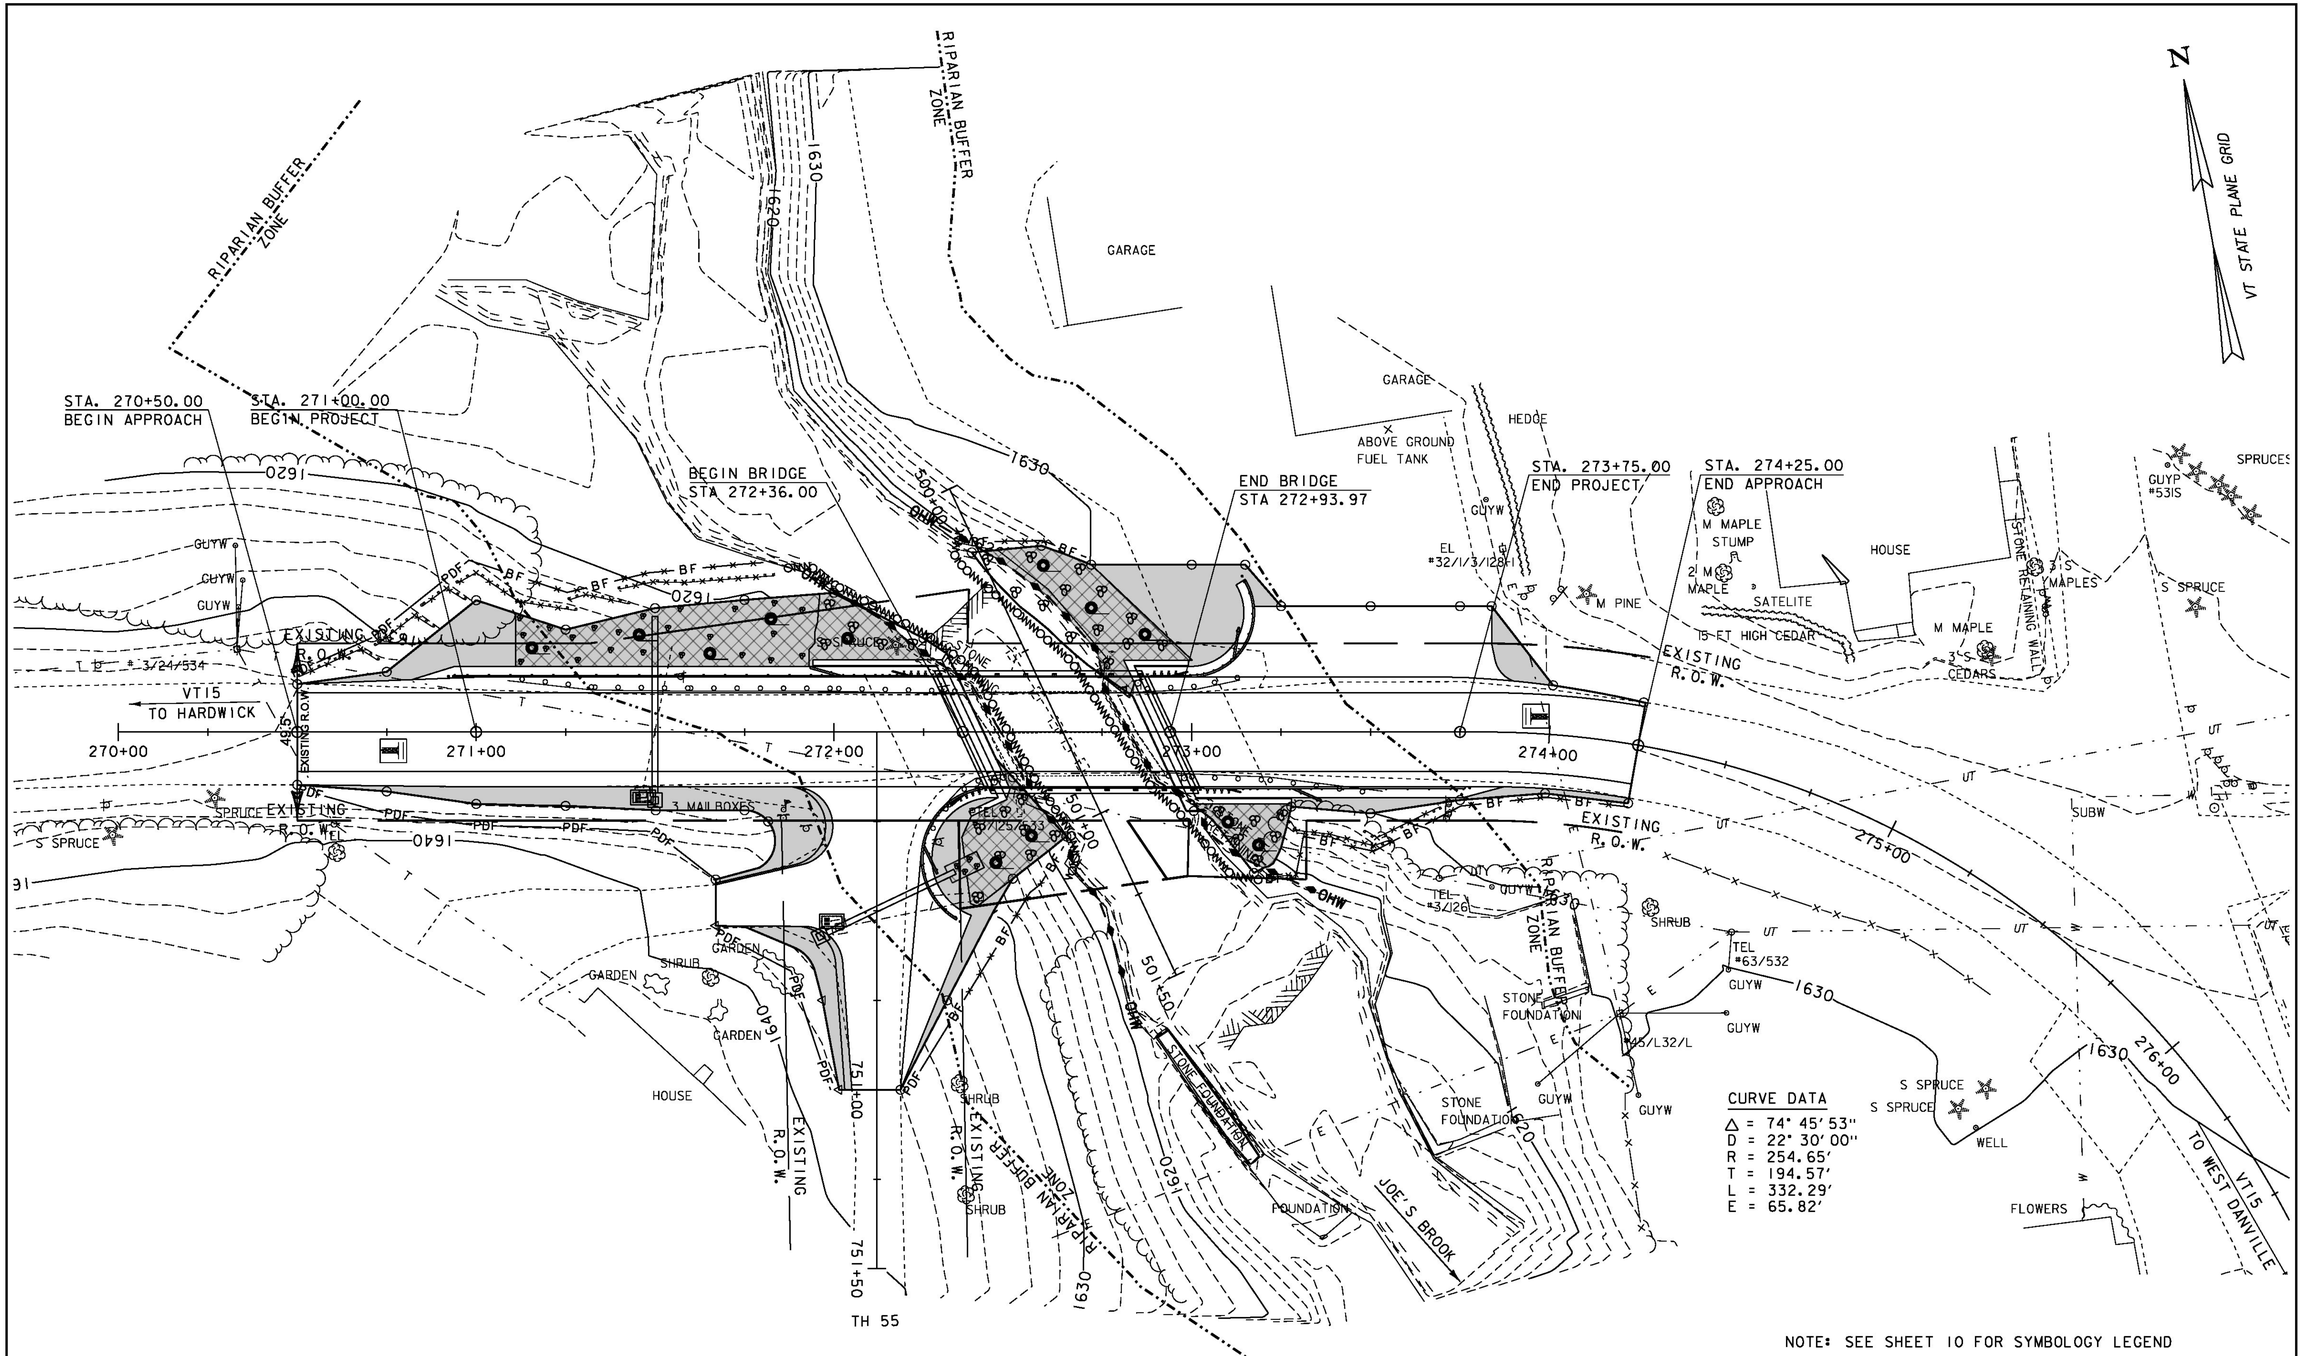

NOTE: SEE SHEET 10 FOR SYMBOLOGY LEGEND

EPSC CONSTRUCTION CONDITIONS

SCALE 1" = 20'-0"
20 0 20

STABALIZED CONSTRUCTION ENTRANCE
INLET PROTECTION

PROJECT NAME: WALDEN	
PROJECT NUMBER: BRF 030-3(5)	
FILE NAME: s09b308_bdr_ero.dgn	PLOT DATE: 05-DEC-2014
PROJECT LEADER: C. CARLSON	DRAWN BY: R. PELLETT
DESIGNED BY: H. SALLS	CHECKED BY: H. SALLS
EPSC CONSTRUCTION CONDITIONS	SHEET 51 OF 56