675.50 REMOVING SIGNS

AS SHOWN - 2

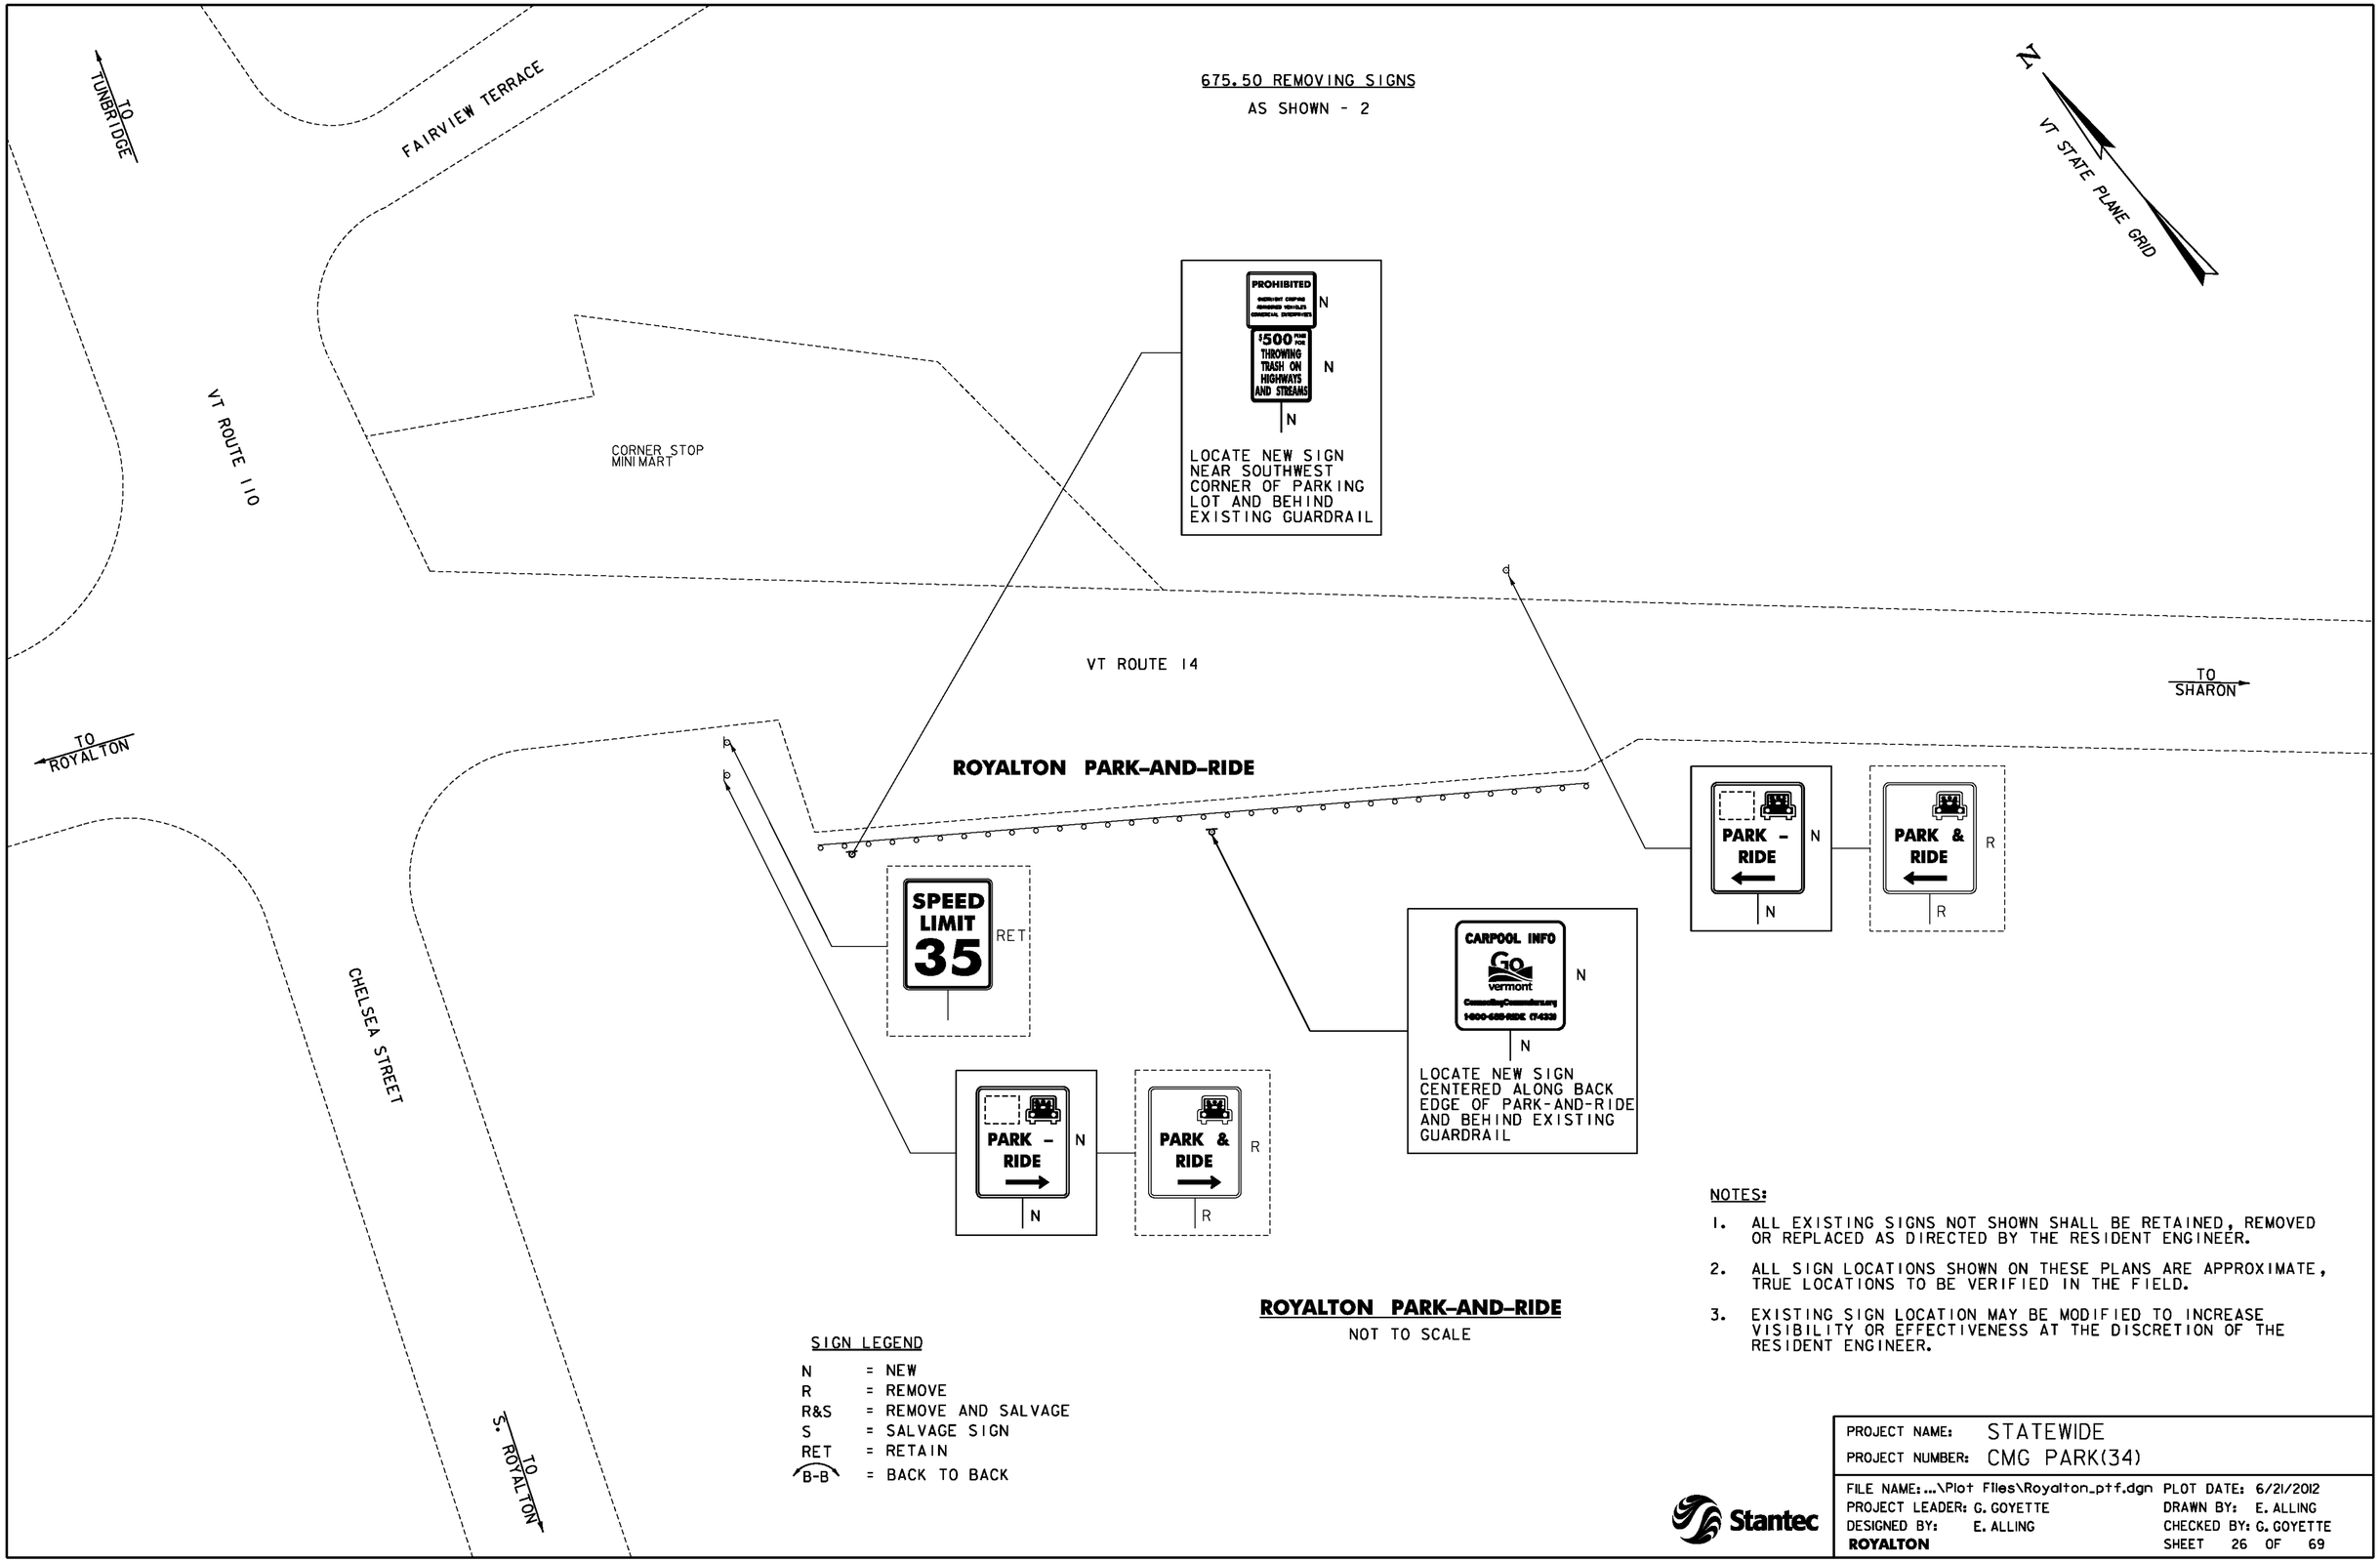

ROYALTON PARK-AND-RIDE

NOT TO SCALE

SIGN LEGEND

N	=	NEW
R	=	REMOVE
R&S	=	REMOVE AND SALVAGE
S	=	SALVAGE SIGN
RET	=	RETAIN
B-B	=	BACK TO BACK

NOTES:

1. ALL EXISTING SIGNS NOT SHOWN SHALL BE RETAINED, REMOVED OR REPLACED AS DIRECTED BY THE RESIDENT ENGINEER.
2. ALL SIGN LOCATIONS SHOWN ON THESE PLANS ARE APPROXIMATE, TRUE LOCATIONS TO BE VERIFIED IN THE FIELD.
3. EXISTING SIGN LOCATION MAY BE MODIFIED TO INCREASE VISIBILITY OR EFFECTIVENESS AT THE DISCRETION OF THE RESIDENT ENGINEER.

Stantec

PROJECT NAME: STATEWIDE	
PROJECT NUMBER: CMG PARK(34)	
FILE NAME: ...\Plot Files\Royalton_ptf.dgn	PLOT DATE: 6/21/2012
PROJECT LEADER: G. GOYETTE	DRAWN BY: E. ALLING
DESIGNED BY: E. ALLING	CHECKED BY: G. GOYETTE
ROYALTON	SHEET 26 OF 69