TEMPORARY 4" WHITE LINE, PAINT
DURABLE 4" WHITE LINE (OPTION BID ITEM)
98+50 TO 106+35 SOLID LT
98+50 TO 104+29 SOLID RT
105+09 TO 109+50 SOLID RT
106+35 TO 106+61 SOLID LT (TH 10)
106+81 TO 106+94 SOLID LT (TH 10)
106+94 TO 109+50 SOLID LT

TEMPORARY 4" YELLOW LINE, PAINT
DURABLE 4" YELLOW LINE (OPTION BID ITEM)
98+50 TO 104+49 SOLID LT & RT
104+89 TO 106+47 SOLID LT & RT
106+67 TO 106+71 DOUBLE SOLID LT (TH 10)
106+87 TO 109+50 SOLID LT & RT

TEMPORARY 24" STOP BAR, PAINT
DURABLE 24" STOP BAR (OPTION BID ITEM)
106+47 TO 106+66 LT (TH 10)

TEMPORARY LETTER OR SYMBOL, PAINT
DURABLE LETTER OR SYMBOL (OPTION BID ITEM)
106+62 LT - "STOP" (TH 10)

REHAB. DROP INLETS, CATCH BASINS, OR MANHOLES, CLASS I
104+09 LT

STONE FILL, TYPE I
GEOTEXTILE UNDER STONE FILL
98+50 TO 99+75 LT
98+50 TO 102+50 RT
103+50 TO 104+00 RT

STEEL BEAM GUARDRAIL, GALVANIZED
107+99 TO 108+49 LT

STEEL BEAM GUARDRAIL, GALVANIZED W/8 FEET POSTS
98+50 TO 103+37 RT

REMOVE AND RESET GUARDRAIL
103+37 TO 104+37 RT

H.D. STEEL BEAM GUARDRAIL, GALVANIZED
106+83 TO 107+02 LT
107+74 TO 107+99 LT

ANCHOR FOR STEEL BEAM RAIL
106+83 LT
108+49 LT

CURVE (6)
DELTA = 24°25'10" LT
D = 10°25'03"
R = 550.00'
T = 119.01'
L = 234.41'
E = 12.73'
BANK = 0.060

REMOVAL AND DISPOSAL OF GUARDRAIL
98+50 TO 103+37 RT
106+83 TO 107+02 LT
107+74 TO 108+49 LT

DELINEATOR WITH STEEL POST
106+17 RT
106+83 LT
107+83 RT
108+49 LT

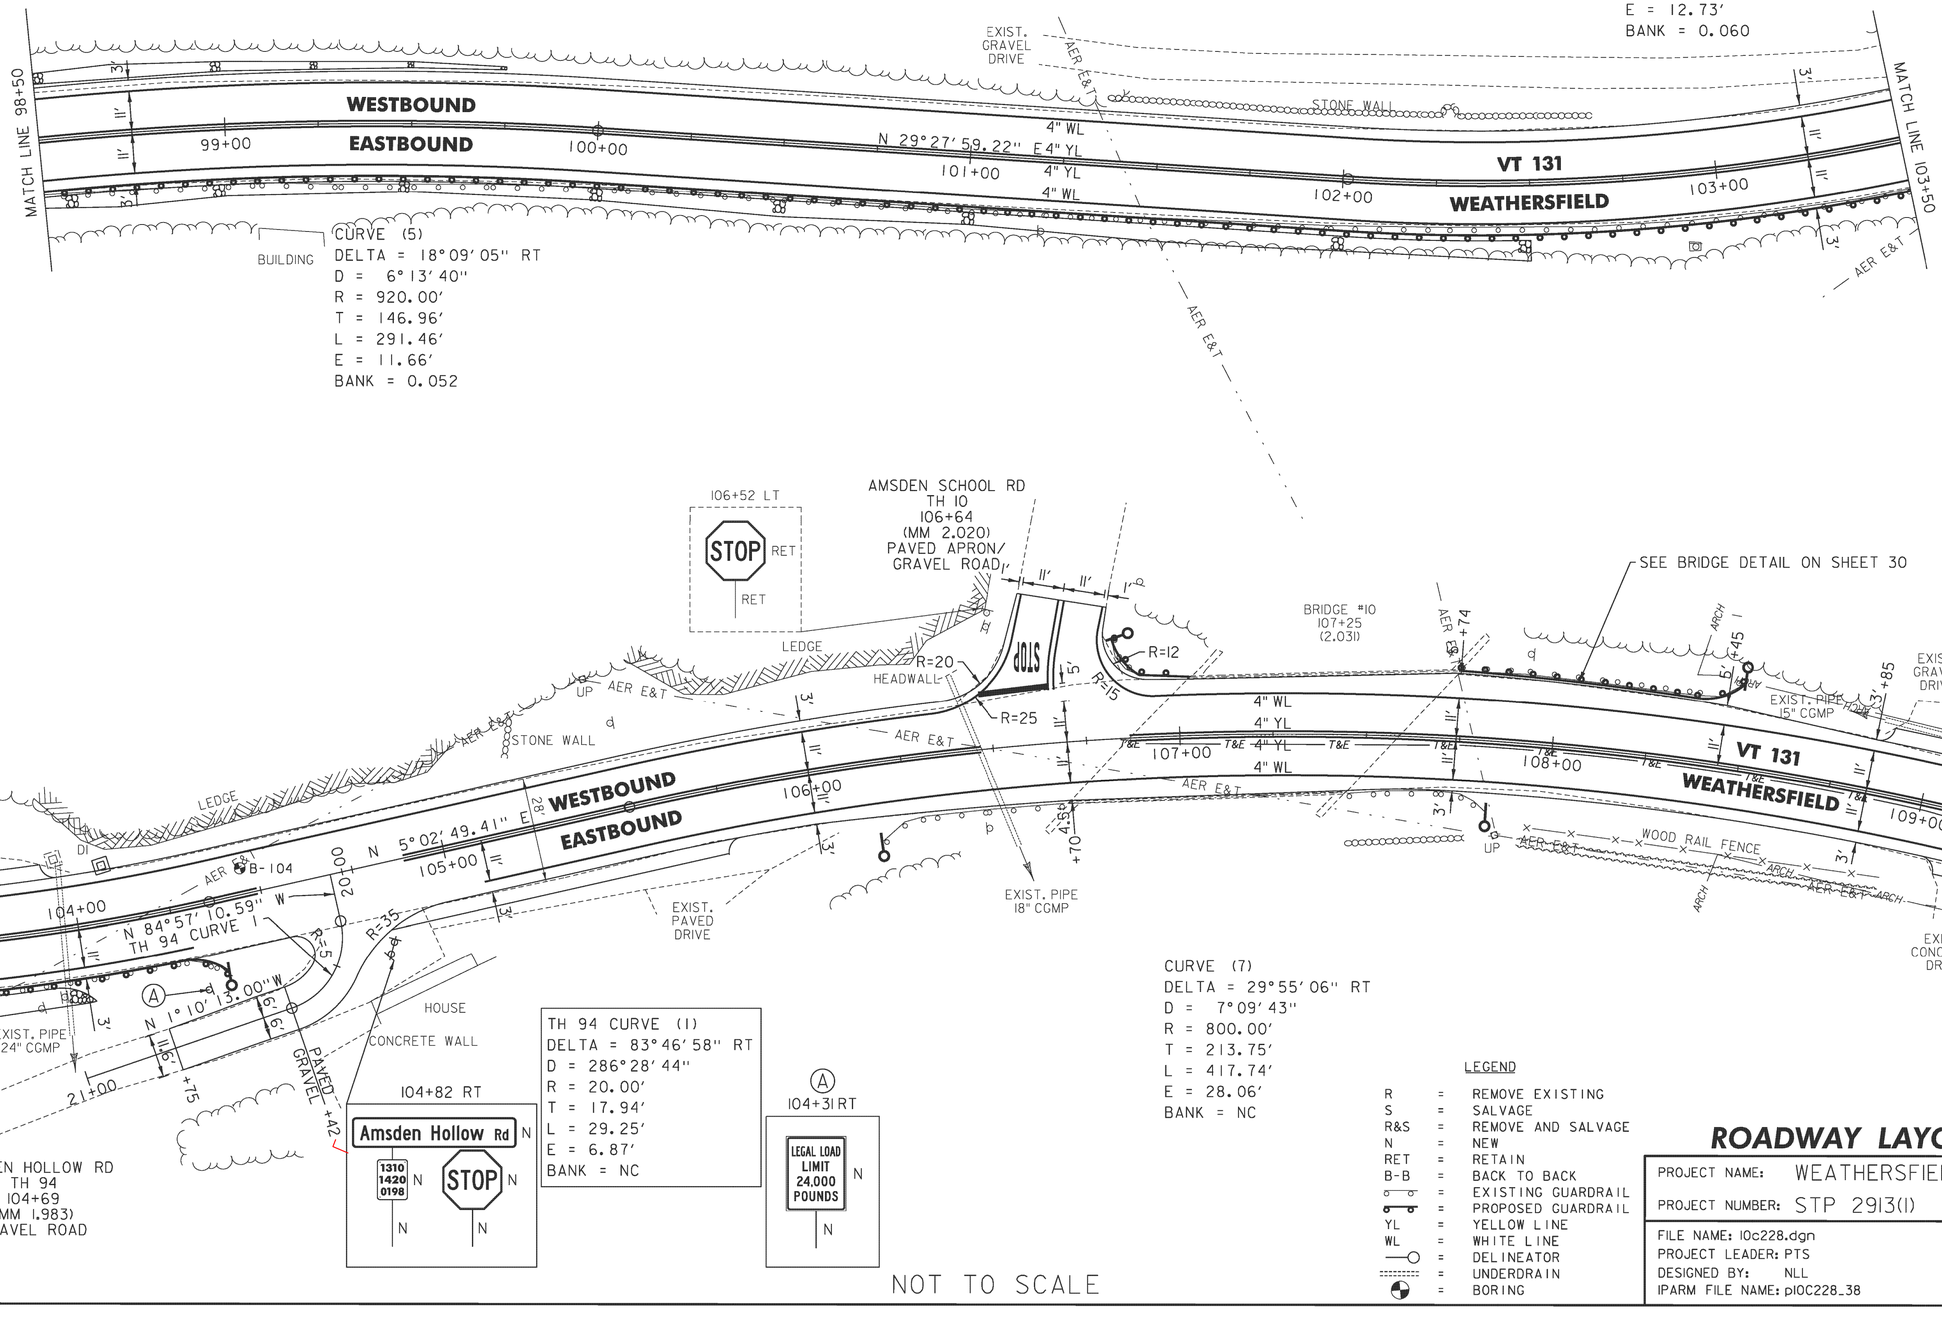

NOT TO SCALE

LEGEND

R	=	REMOVE EXISTING
S	=	SALVAGE
R&S	=	REMOVE AND SALVAGE
N	=	NEW
RET	=	RETAIN
B-B	=	BACK TO BACK
	=	EXISTING GUARDRAIL
	=	PROPOSED GUARDRAIL
YL	=	YELLOW LINE
WL	=	WHITE LINE
	=	DELINEATOR
	=	UNDERDRAIN
	=	BORING

ROADWAY LAYOUT SHEET 5

PROJECT NAME: WEATHERSFIELD
PROJECT NUMBER: STP 2913(I)

FILE NAME: 10c228.dgn
PROJECT LEADER: PTS
DESIGNED BY: NLL
IPARM FILE NAME: pl0C228_38

PLOT DATE: 3/7/2013
DRAWN BY: WWG
CHECKED BY: PTS
SHEET 38 OF 234