675.50 REMOVING SIGNS
AS SHOWN - 16

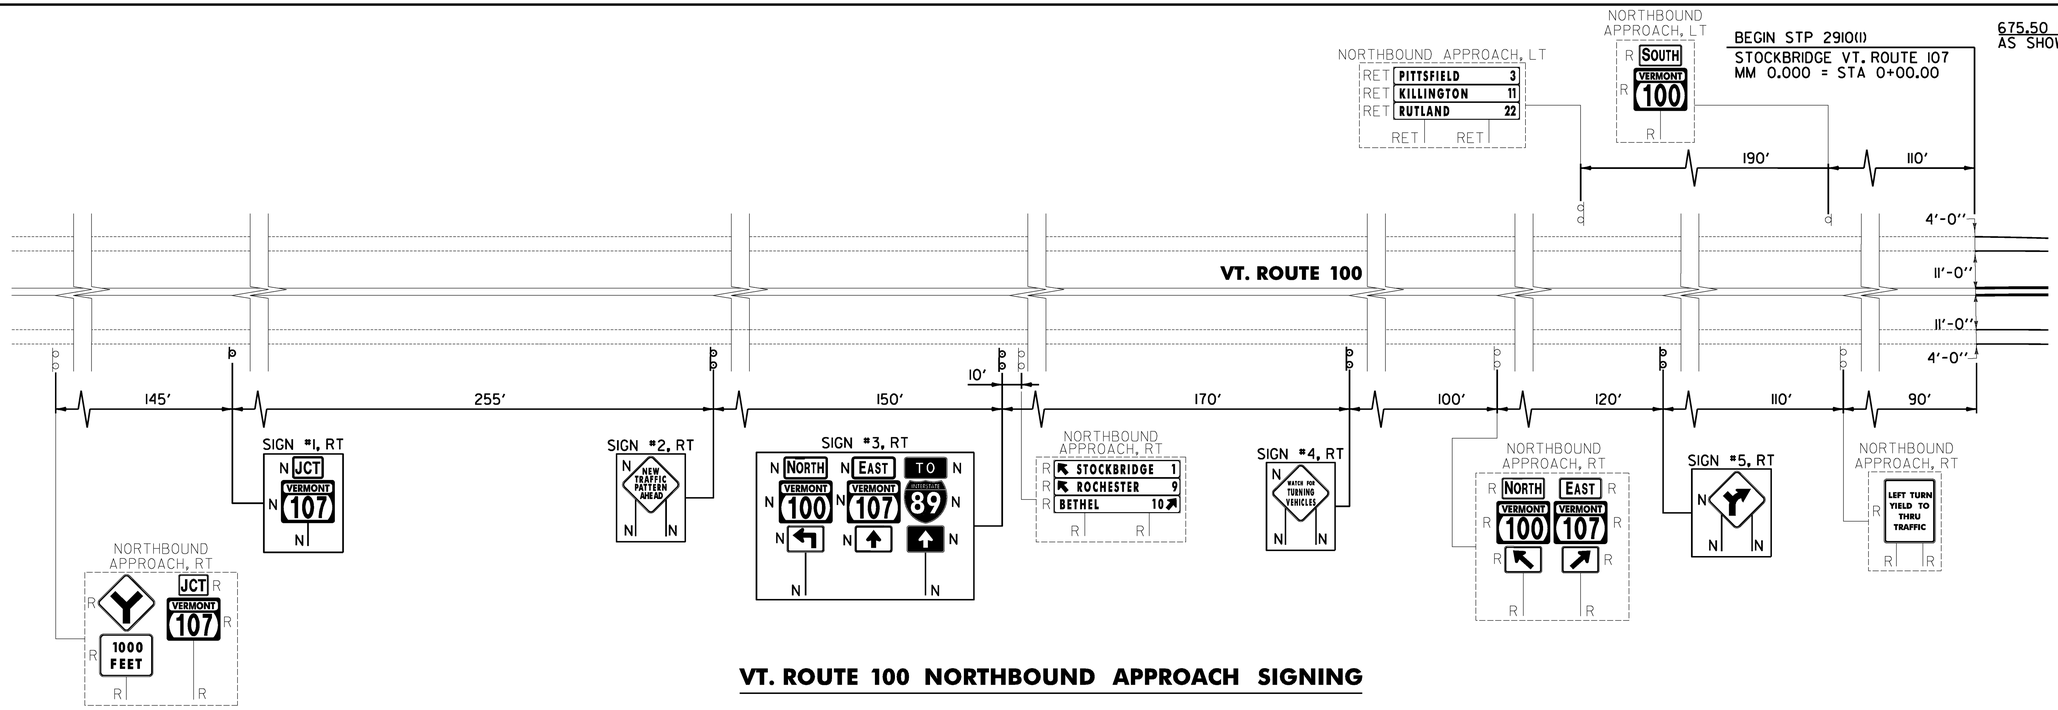

VT. ROUTE 100 NORTHBOUND APPROACH SIGNING

675.50 REMOVING SIGNS
AS SHOWN - 5

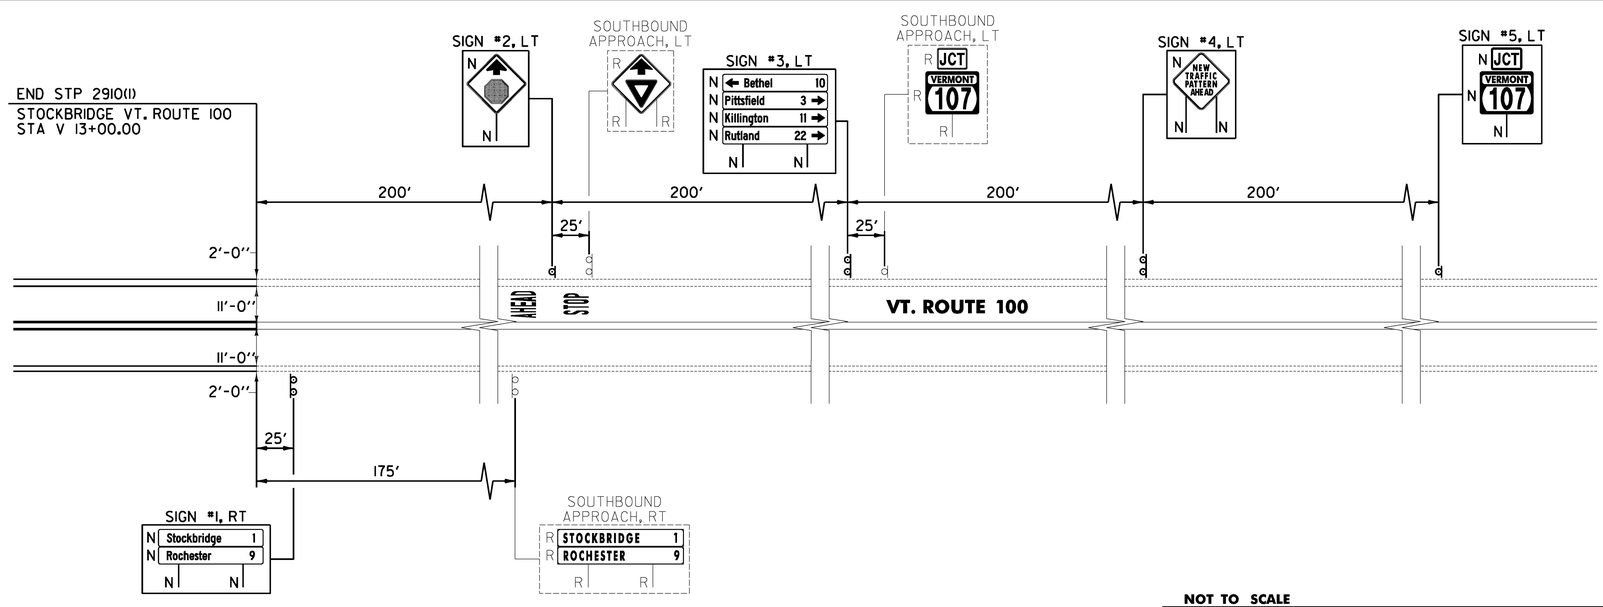

VT. ROUTE 100 SOUTHBOUND APPROACH SIGNING

646.85 REMOVAL OF EXISTING PAVEMENT MARKINGS
STOCKBRIDGE:
VT. ROUTE 100 SOUTHBOUND APPROACH LT (69.4 SF)
VT. ROUTE 100 SOUTHBOUND APPROACH LT (73.6 SF)

646.492 DURABLE LETTER OR SYMBOL, THERMOPLASTIC OR
646.494 DURABLE LETTER OR SYMBOL, POLYUREA
STOCKBRIDGE:
VT. ROUTE 100 SOUTHBOUND APPROACH LT, "S,T,O,P" (4 EA)
VT. ROUTE 100 SOUTHBOUND APPROACH LT, "A,H,E,A,D" (5 EA)

NOT TO SCALE

APPROACH SIGNING DETAIL SHEET

PROJECT NAME: STOCKBRIDGE-BETHEL	
PROJECT NUMBER: STP 2910(I)	
FILE NAME: z10b214_apd.dgn	PLOT DATE: 3/17/2014
PROJECT LEADER: D.E.G.	DRAWN BY: W.G.P.
DESIGNED BY: L.M.B.	CHECKED BY: J.P.S.
IPARM FILE: z10b214apd.i	SHEET 32 OF 397

FILE NAME = V:\Projects\ANY\K2\22426\CADD_MSTN\z10b214_apd.dgn
DATE/TIME = 3/17/2014
USER = 4916