646.402 DURABLE 4 INCH WHITE LINE, THERMOPLASTIC OR
646.404 DURABLE 4 INCH WHITE LINE, POLYUREA
(ALL LINES WILL INCLUDE EDGE LINE BREAKS AND RADIUS FOR TOWN HIGHWAYS)
STOCKBRIDGE:
STA 156+00.00 - STA 161+50.00 LT & RT

646.414 DURABLE 4 INCH YELLOW LINE, POLYUREA
(ALL LINES WILL INCLUDE C/L BREAKS FOR TOWN HIGHWAYS) S=SOLID, D=DASHED
STOCKBRIDGE:

	LT	℄	RT
STA 156+00.00 - STA 161+50.00	S	-	S
STA 157+08.00 DOUBLE SOLID LT, TH-62			

646.482 DURABLE 24 INCH STOP BAR, THERMOPLASTIC OR
646.484 DURABLE 24 INCH STOP BAR, POLYUREA
STOCKBRIDGE:
STA 157+08.00 LT, TH-62

646.492 DURABLE LETTER OR SYMBOL, THERMOPLASTIC OR
646.494 DURABLE LETTER OR SYMBOL, POLYUREA
STOCKBRIDGE:
STA 157+08.00 LT, TH-62, "S,T,O,P" (4 EA)

646.602 TEMPORARY 4 INCH WHITE LINE, PAINT
(ALL LINES WILL INCLUDE EDGE LINE BREAKS AND RADIUS FOR TOWN HIGHWAYS)
STOCKBRIDGE:
STA 156+00.00 - STA 161+50.00 LT & RT

646.612 TEMPORARY 4 INCH YELLOW LINE, PAINT
(ALL LINES WILL INCLUDE C/L BREAKS FOR TOWN HIGHWAYS) S=SOLID, D=DASHED
STOCKBRIDGE:

	LT	℄	RT
STA 156+00.00 - STA 161+50.00	S	-	S
STA 157+08.00 DOUBLE SOLID LT, TH-62			

646.682 TEMPORARY 24 INCH STOP BAR, PAINT
STOCKBRIDGE:
STA 157+08.00 LT, TH-62

646.692 TEMPORARY LETTER OR SYMBOL, PAINT
STOCKBRIDGE:
STA 157+08.00 LT, TH-62, "S,T,O,P" (8 EA)

675.50 REMOVING SIGNS
AS SHOWN - 2

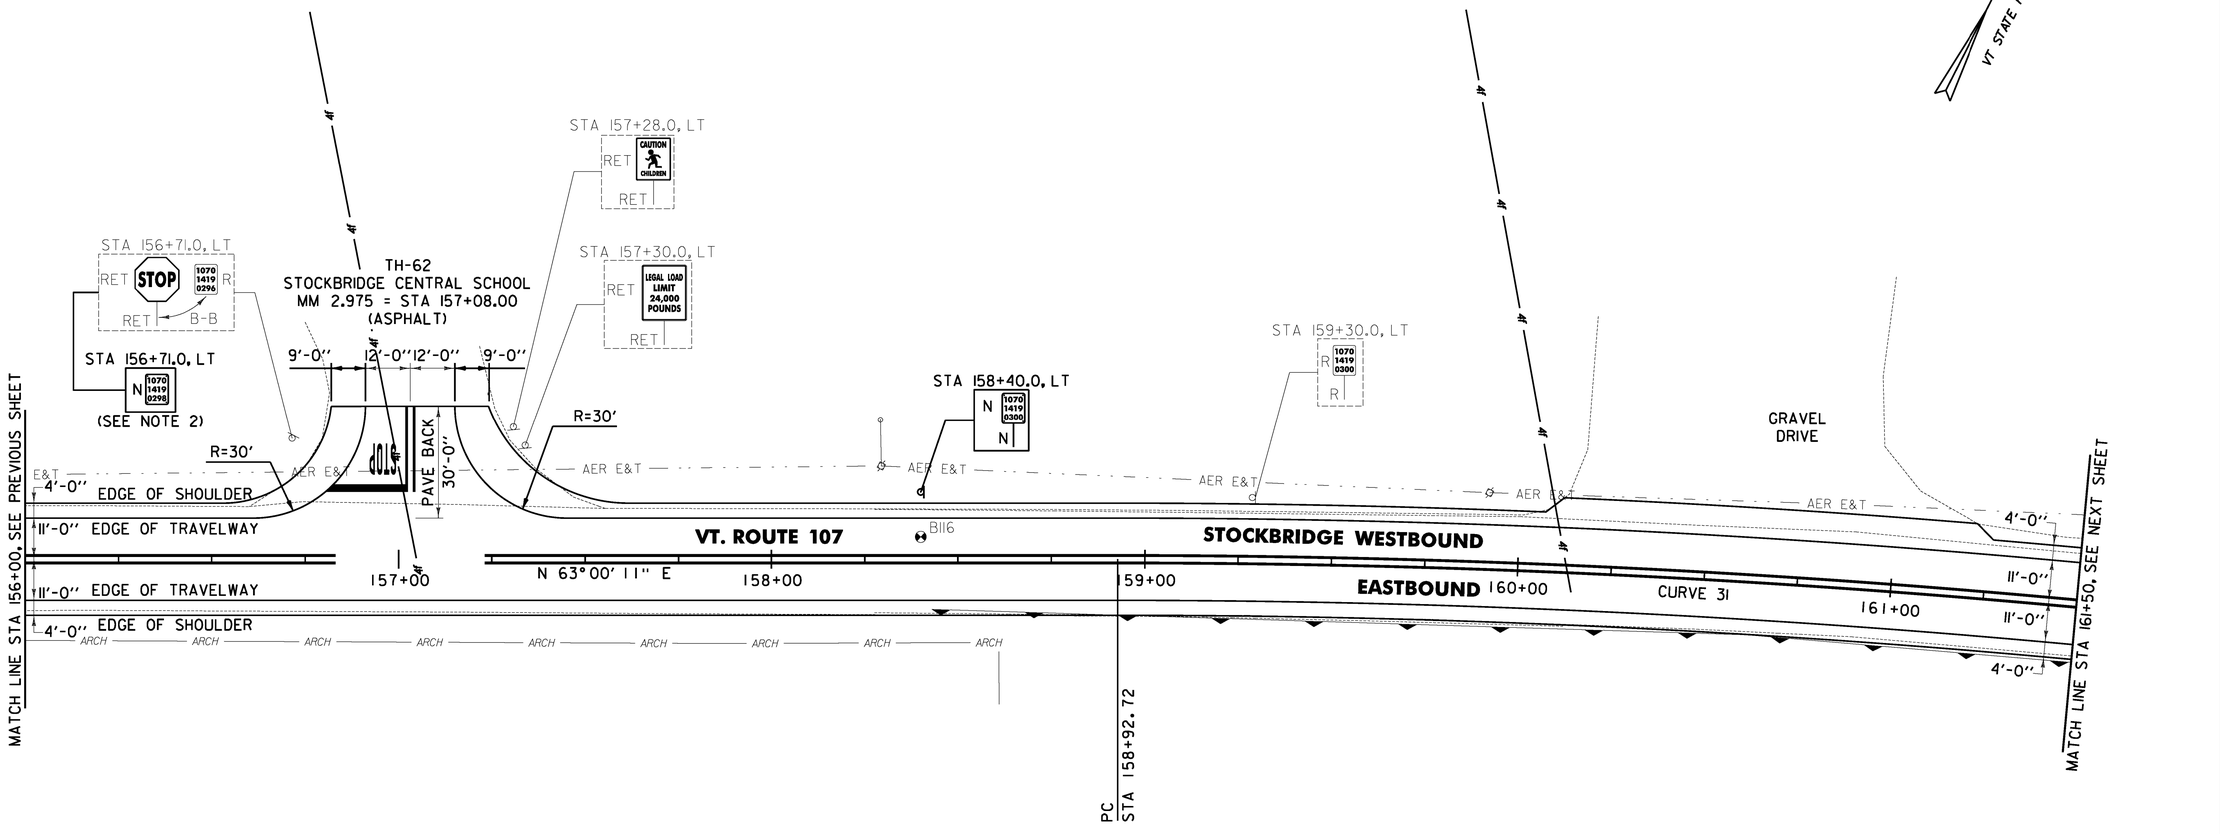

SOIL BORING DATA			
BORING #	DEPTH (FT.)	PCC	COMMENTS
B116	5.0	NO	

NOTES:

1. THE CONTRACTOR SHALL BE AWARE THAT AN UNDERGROUND FIBER OPTIC FACILITY EXISTS ALONG VT 107. THE LOCATION SHOWN ON THE PLANS IS APPROXIMATE, AND THE POTENTIAL EXISTS FOR CONFLICTS WITH THE FIBER OPTIC AND THE PROPOSED UNDERDRAIN AT VARIOUS LOCATIONS THROUGHOUT THE PROJECT. THE CONTRACTOR IS ADVISED THAT, PRIOR TO CONSTRUCTION, ALL PROPOSED UNDERDRAIN LOCATIONS SHALL BE FIELD VERIFIED WITH THE ENGINEER AND RELOCATED AS NECESSARY TO ELIMINATE ANY CONFLICTS WITH THE FIBER OPTIC FACILITY.
2. PROPOSED SIGN TO BE MOUNTED ON EXISTING SIGN POST.

0 20 40
SCALE IN FEET

CURVE 31
△ = 15°03' 35"
D = 2°03' 24"
R = 2786.00'
T = 368.26'
L = 732.28'
E = 24.23'
e = 0.040 FT/FT

SIGN LEGEND
R = REMOVE
S = SALVAGE
N = NEW
RET = RETAIN
B-B = BACK TO BACK
EXISTING = ----------
NEW = ——————

PROJECT LAYOUT SHEET #27

PROJECT NAME: STOCKBRIDGE-BETHEL
PROJECT NUMBER: STP 2910(1)

FILE NAME: z10b214_bdr_nul_27.dgn	PLOT DATE: 3/17/2014
PROJECT LEADER: D.E.G.	DRAWN BY: W.G.P.
DESIGNED BY: L.M.B.	CHECKED BY: J.P.S.
IPARM FILE: z10b214127.i	SHEET 60 OF 397

FILE NAME = V:\Projects\VAPVK2\22426\CADD_MSTN\z10b214_bdr_nul_27.dgn
DATE/TIME = 3/17/2014
USER = 4916