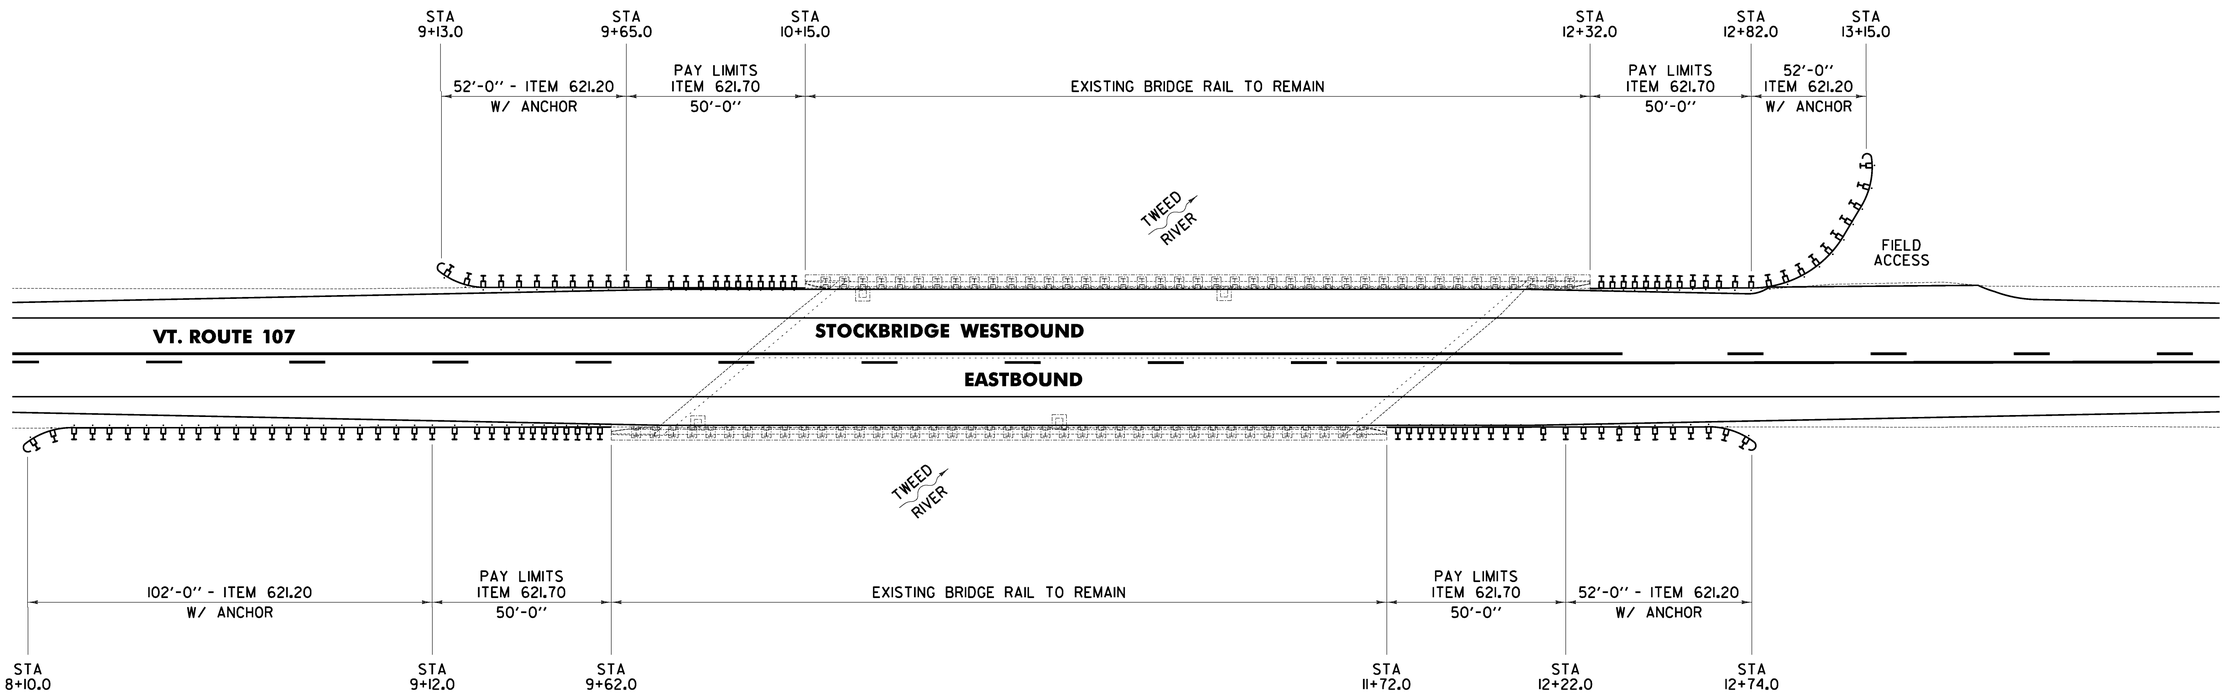

BR 1 STOCKBRIDGE MM 0.207 = STA 10+92.96

NOT TO SCALE

BRIDGE DETAIL SHEET #2

PROJECT NAME: STOCKBRIDGE-BETHEL

PROJECT NUMBER: STP 2910(1)

FILE NAME: z10b214_bdt_02.dgn
PROJECT LEADER: D.E.G.
DESIGNED BY: L.M.B.
IPARM FILE: z10b214bdt2.i

PLOT DATE: 3/17/2014
DRAWN BY: W.G.P.
CHECKED BY: J.P.S.
SHEET 395 OF 397

FILE NAME = V:\Projects\ANY\K2\22426\CADD_MSTN\z10b214_bdt_02.dgn
DATE/TIME = 3/17/2014
USER = 4916