TEMPORARY 4 INCH WHITE LINE, PAINT
DURABLE 4 INCH WHITE LINE, POLYUREA
81+50 TO 87+50 SOLID LT & RT

TEMPORARY 4 INCH YELLOW LINE, PAINT
DURABLE 4 INCH YELLOW LINE, POLYUREA
81+50 TO 84+20 DASHED CL
84+20 TO 87+50 DASHED LT, SOLID RT

STEEL BEAM GUARDRAIL, GALVANIZED
83+95 TO 84+07.5 LT
85+82.5 TO 85+95 LT

STEEL BEAM GUARDRAIL,
GALVANIZED W/8 FEET POSTS
84+07.5 TO 85+82.5 LT

ANCHOR FOR STEEL BEAM RAIL
2 (SEE STANDARD G-1d)

REMOVAL AND DISPOSAL OF GUARDRAIL
83+94 TO 85+97 LT
84+79 TO 86+19 RT

DELINEATOR WITH STEEL POST
83+95 LT
85+95 LT

MILLED RUMBLE STRIPS
81+50 TO 87+50 CL

6 INCH UNDERDRAIN PIPE
86+50 TO 87+50 LT

REMOVING SIGNS
AS SHOWN - 5

N
VT STATE PLANE GRID

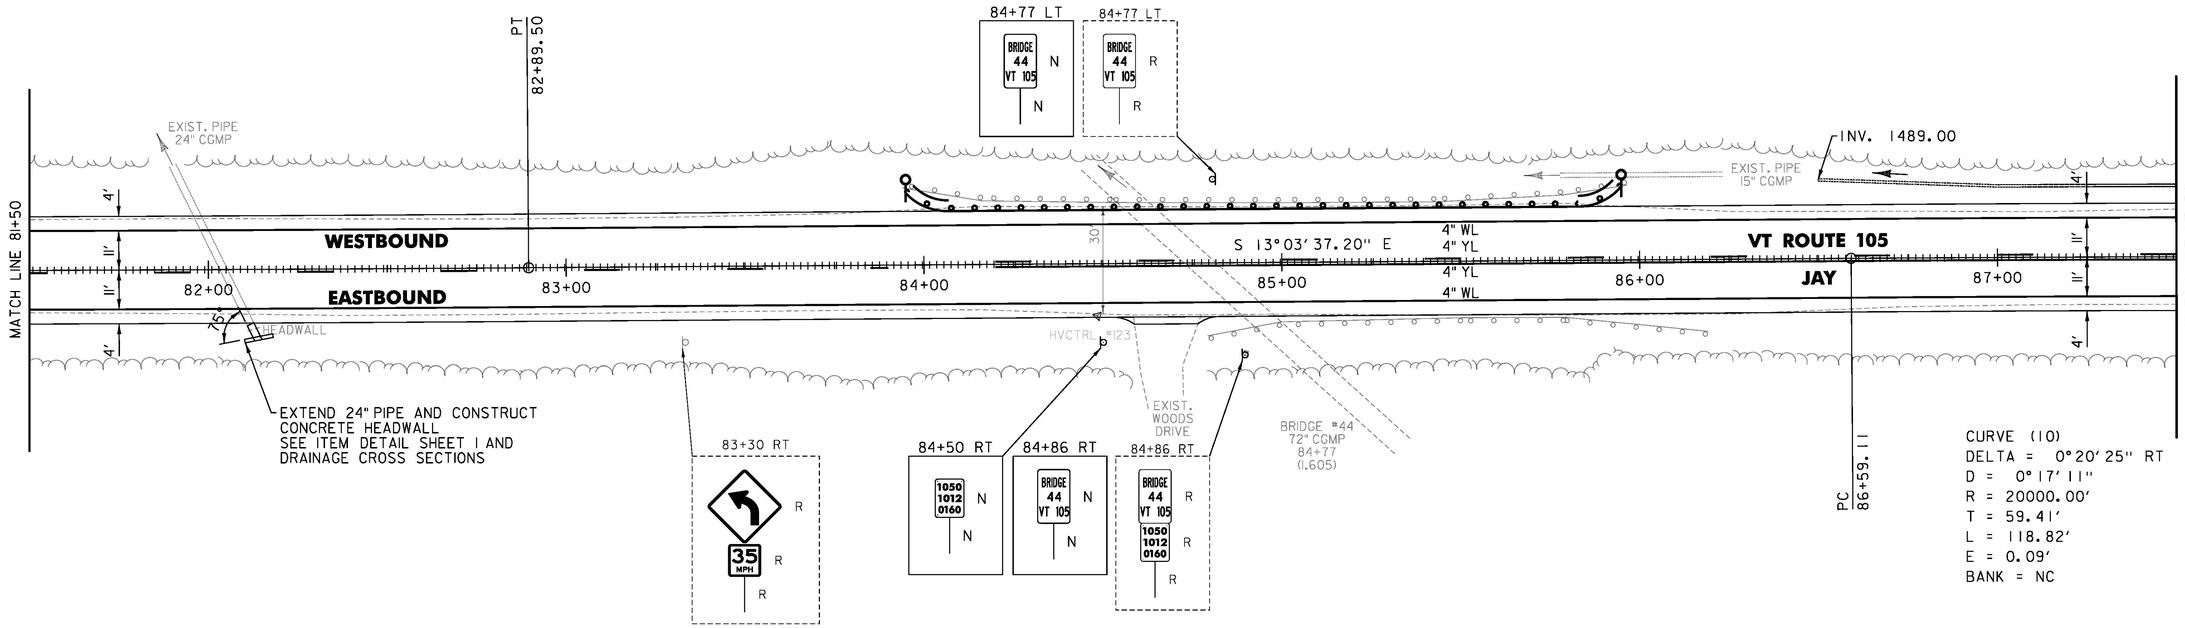

0 20 40
SCALE IN FEET

PROJECT NAME:	JAY-TROY
PROJECT NUMBER:	STP 2915(1)
FILE NAME: z10b232bdr.dgn	PLOT DATE: 5/16/2014
PROJECT LEADER: P. SHEDD	DRAWN BY: W. GORDON
DESIGNED BY: N. LEMAY	CHECKED BY: P. SHEDD
PLAN SHEET 9	SHEET 42 OF 244