TEMPORARY 4 INCH WHITE LINE, PAINT
DURABLE 4 INCH WHITE LINE, POLYUREA
338+50 TO 344+50 SOLID LT & RT

TEMPORARY 4 INCH YELLOW LINE, PAINT
DURABLE 4 INCH YELLOW LINE, POLYUREA
338+50 TO 342+15 DASHED CL
342+15 TO 344+50 DASHED LT, SOLID RT

REMOVAL AND DISPOSAL OF GUARDRAIL
339+13 TO 340+89 LT

MILLED RUMBLE STRIPS
338+50 TO 344+50 CL

RELOCATE MAILBOX, SINGLE SUPPORT
343+45 RT

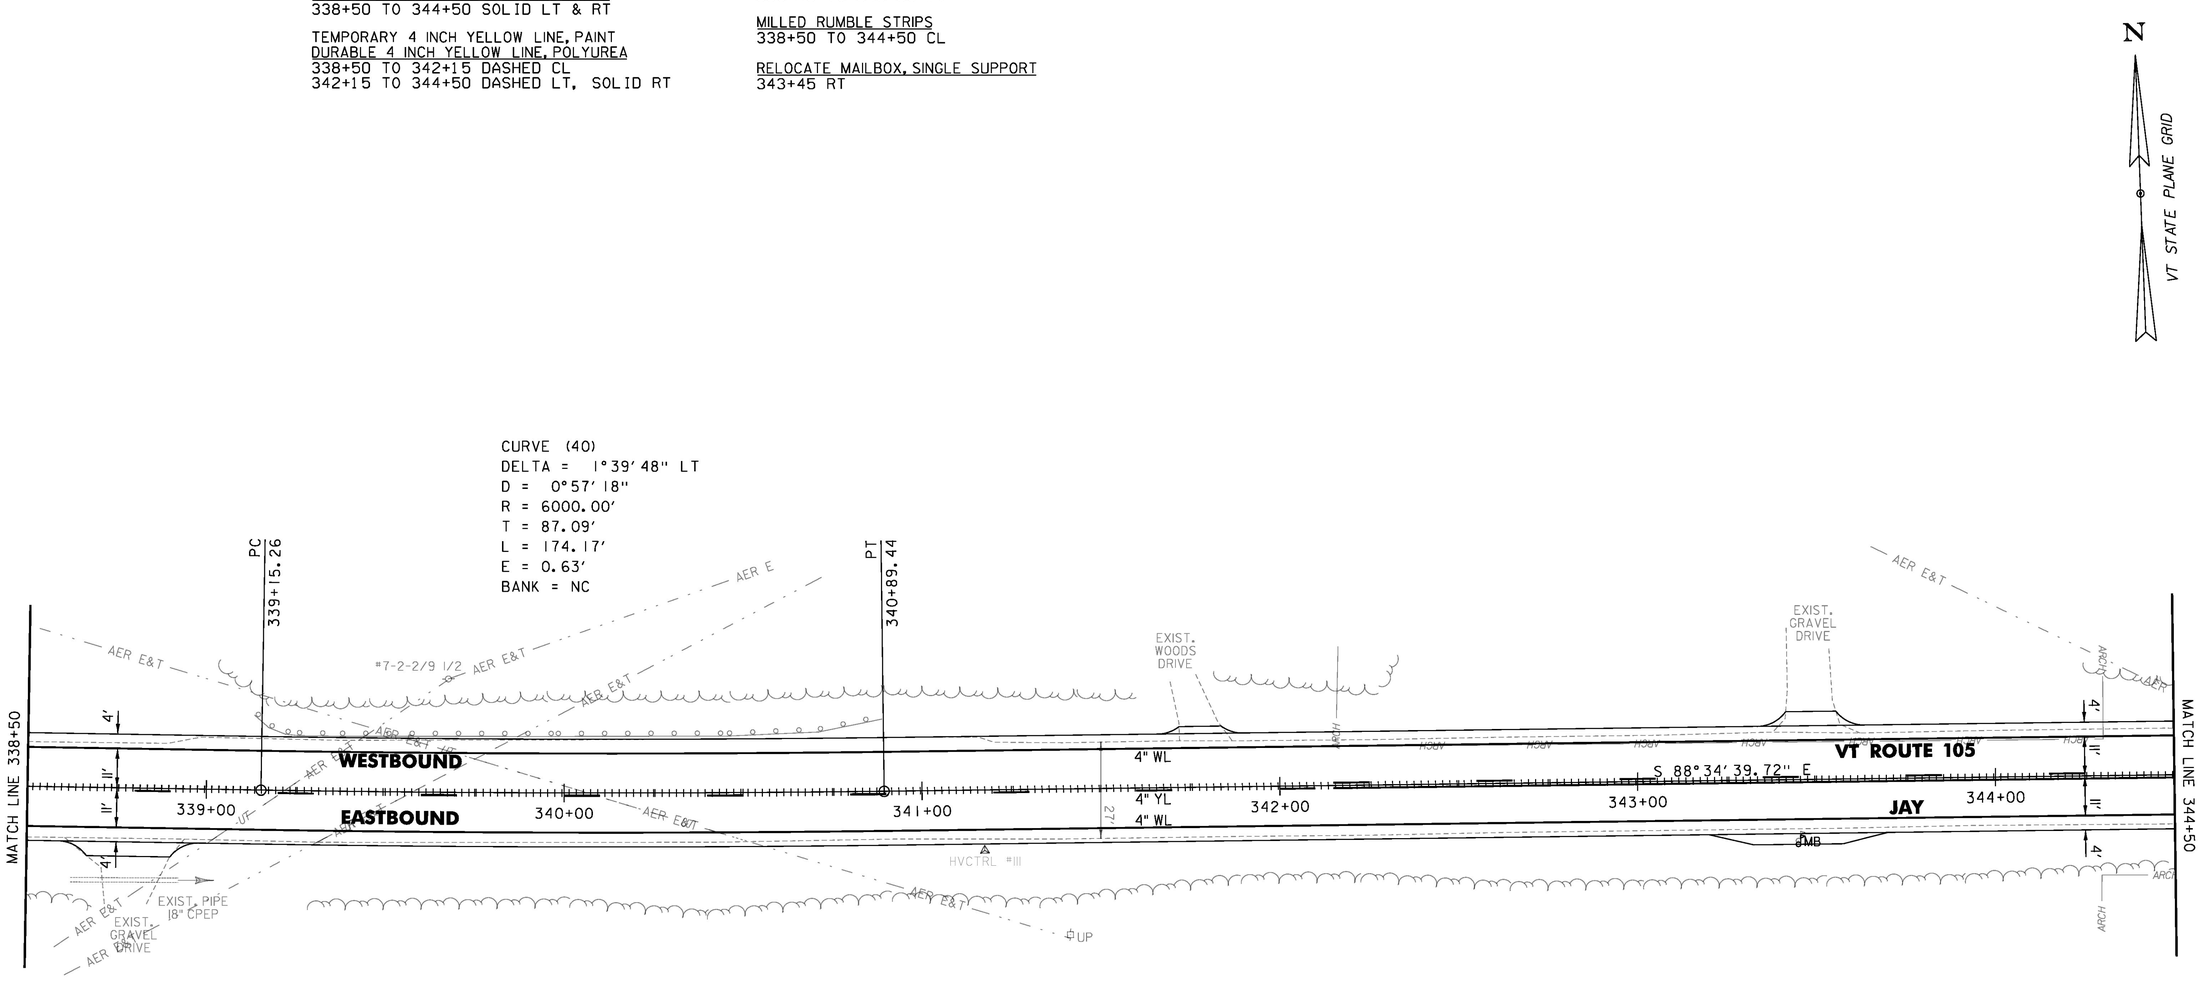

0 20 40
SCALE IN FEET

PROJECT NAME: JAY-TROY	
PROJECT NUMBER: STP 2915(1)	
FILE NAME: z10b232bdr.dgn	PLOT DATE: 5/16/2014
PROJECT LEADER: P. SHEDD	DRAWN BY: W. GORDON
DESIGNED BY: N. LEMAY	CHECKED BY: P. SHEDD
PLAN SHEET 52	SHEET 85 OF 244