TEMPORARY 4 INCH WHITE LINE, PAINT
DURABLE 4 INCH WHITE LINE, POLYUREA
T7+50 TO T11+10 SOLID LT & RT

TEMPORARY 4 INCH YELLOW LINE, PAINT
DURABLE 4 INCH YELLOW LINE, POLYUREA
T7+50 TO T11+10 DASHED LT, SOLID RT

MILLED RUMBLE STRIPS
T7+50 TO T11+10 CL

PROJECT DEMARCATION FENCE
T7+50 TO T9+10 RT

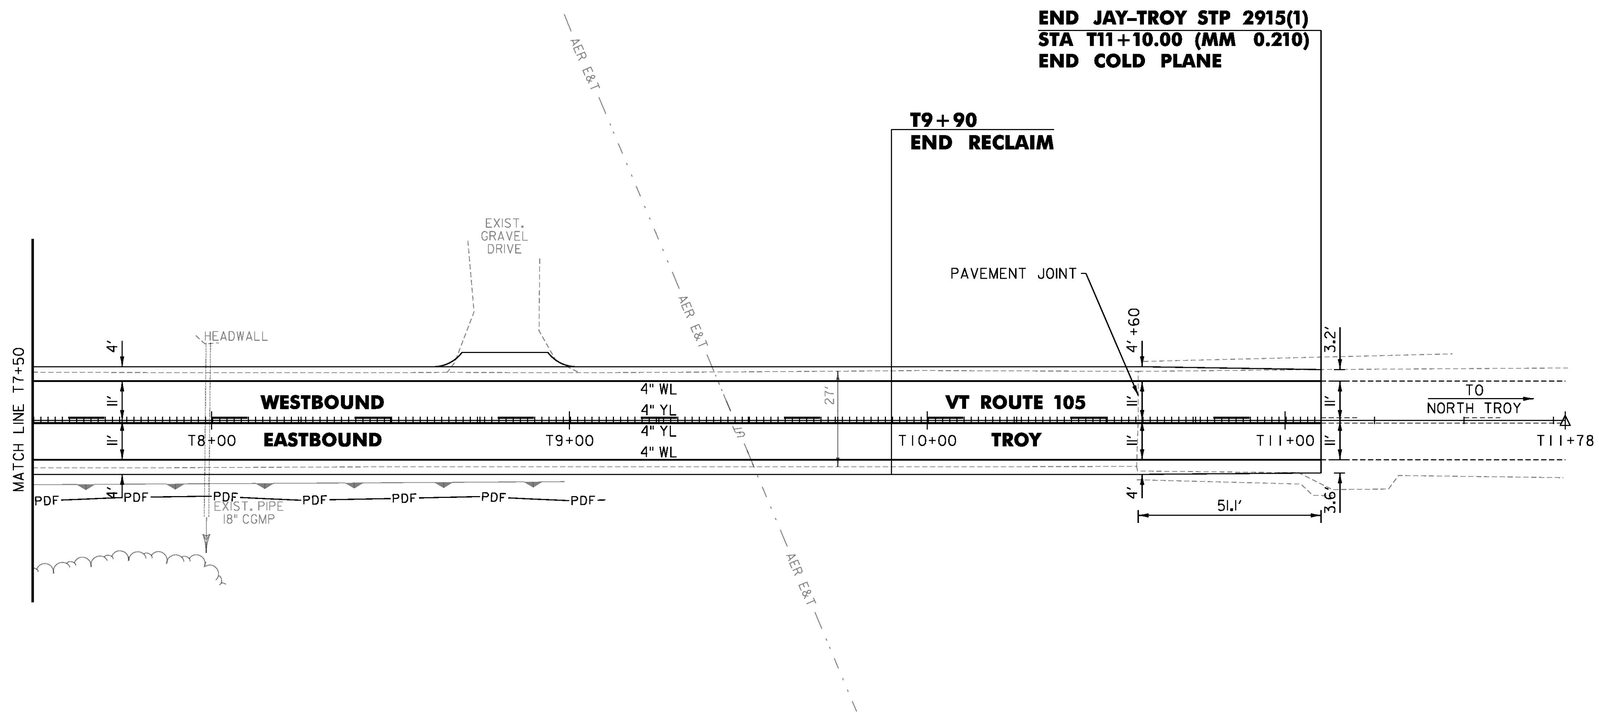

0 20 40
SCALE IN FEET

PROJECT NAME: JAY-TROY	
PROJECT NUMBER: STP 2915(1)	
FILE NAME: z10b232bdr.dgn	PLOT DATE: 5/16/2014
PROJECT LEADER: P. SHEDD	DRAWN BY: W. GORDON
DESIGNED BY: N. LEMAY	CHECKED BY: P. SHEDD
PLAN SHEET 71	SHEET 104 OF 244