VT 25/WASHINGTON COUNTY RAILROAD
CONNECTICUT RIVER DIVISION
BRADFORD SUBDIVISION
RR MP 13.74

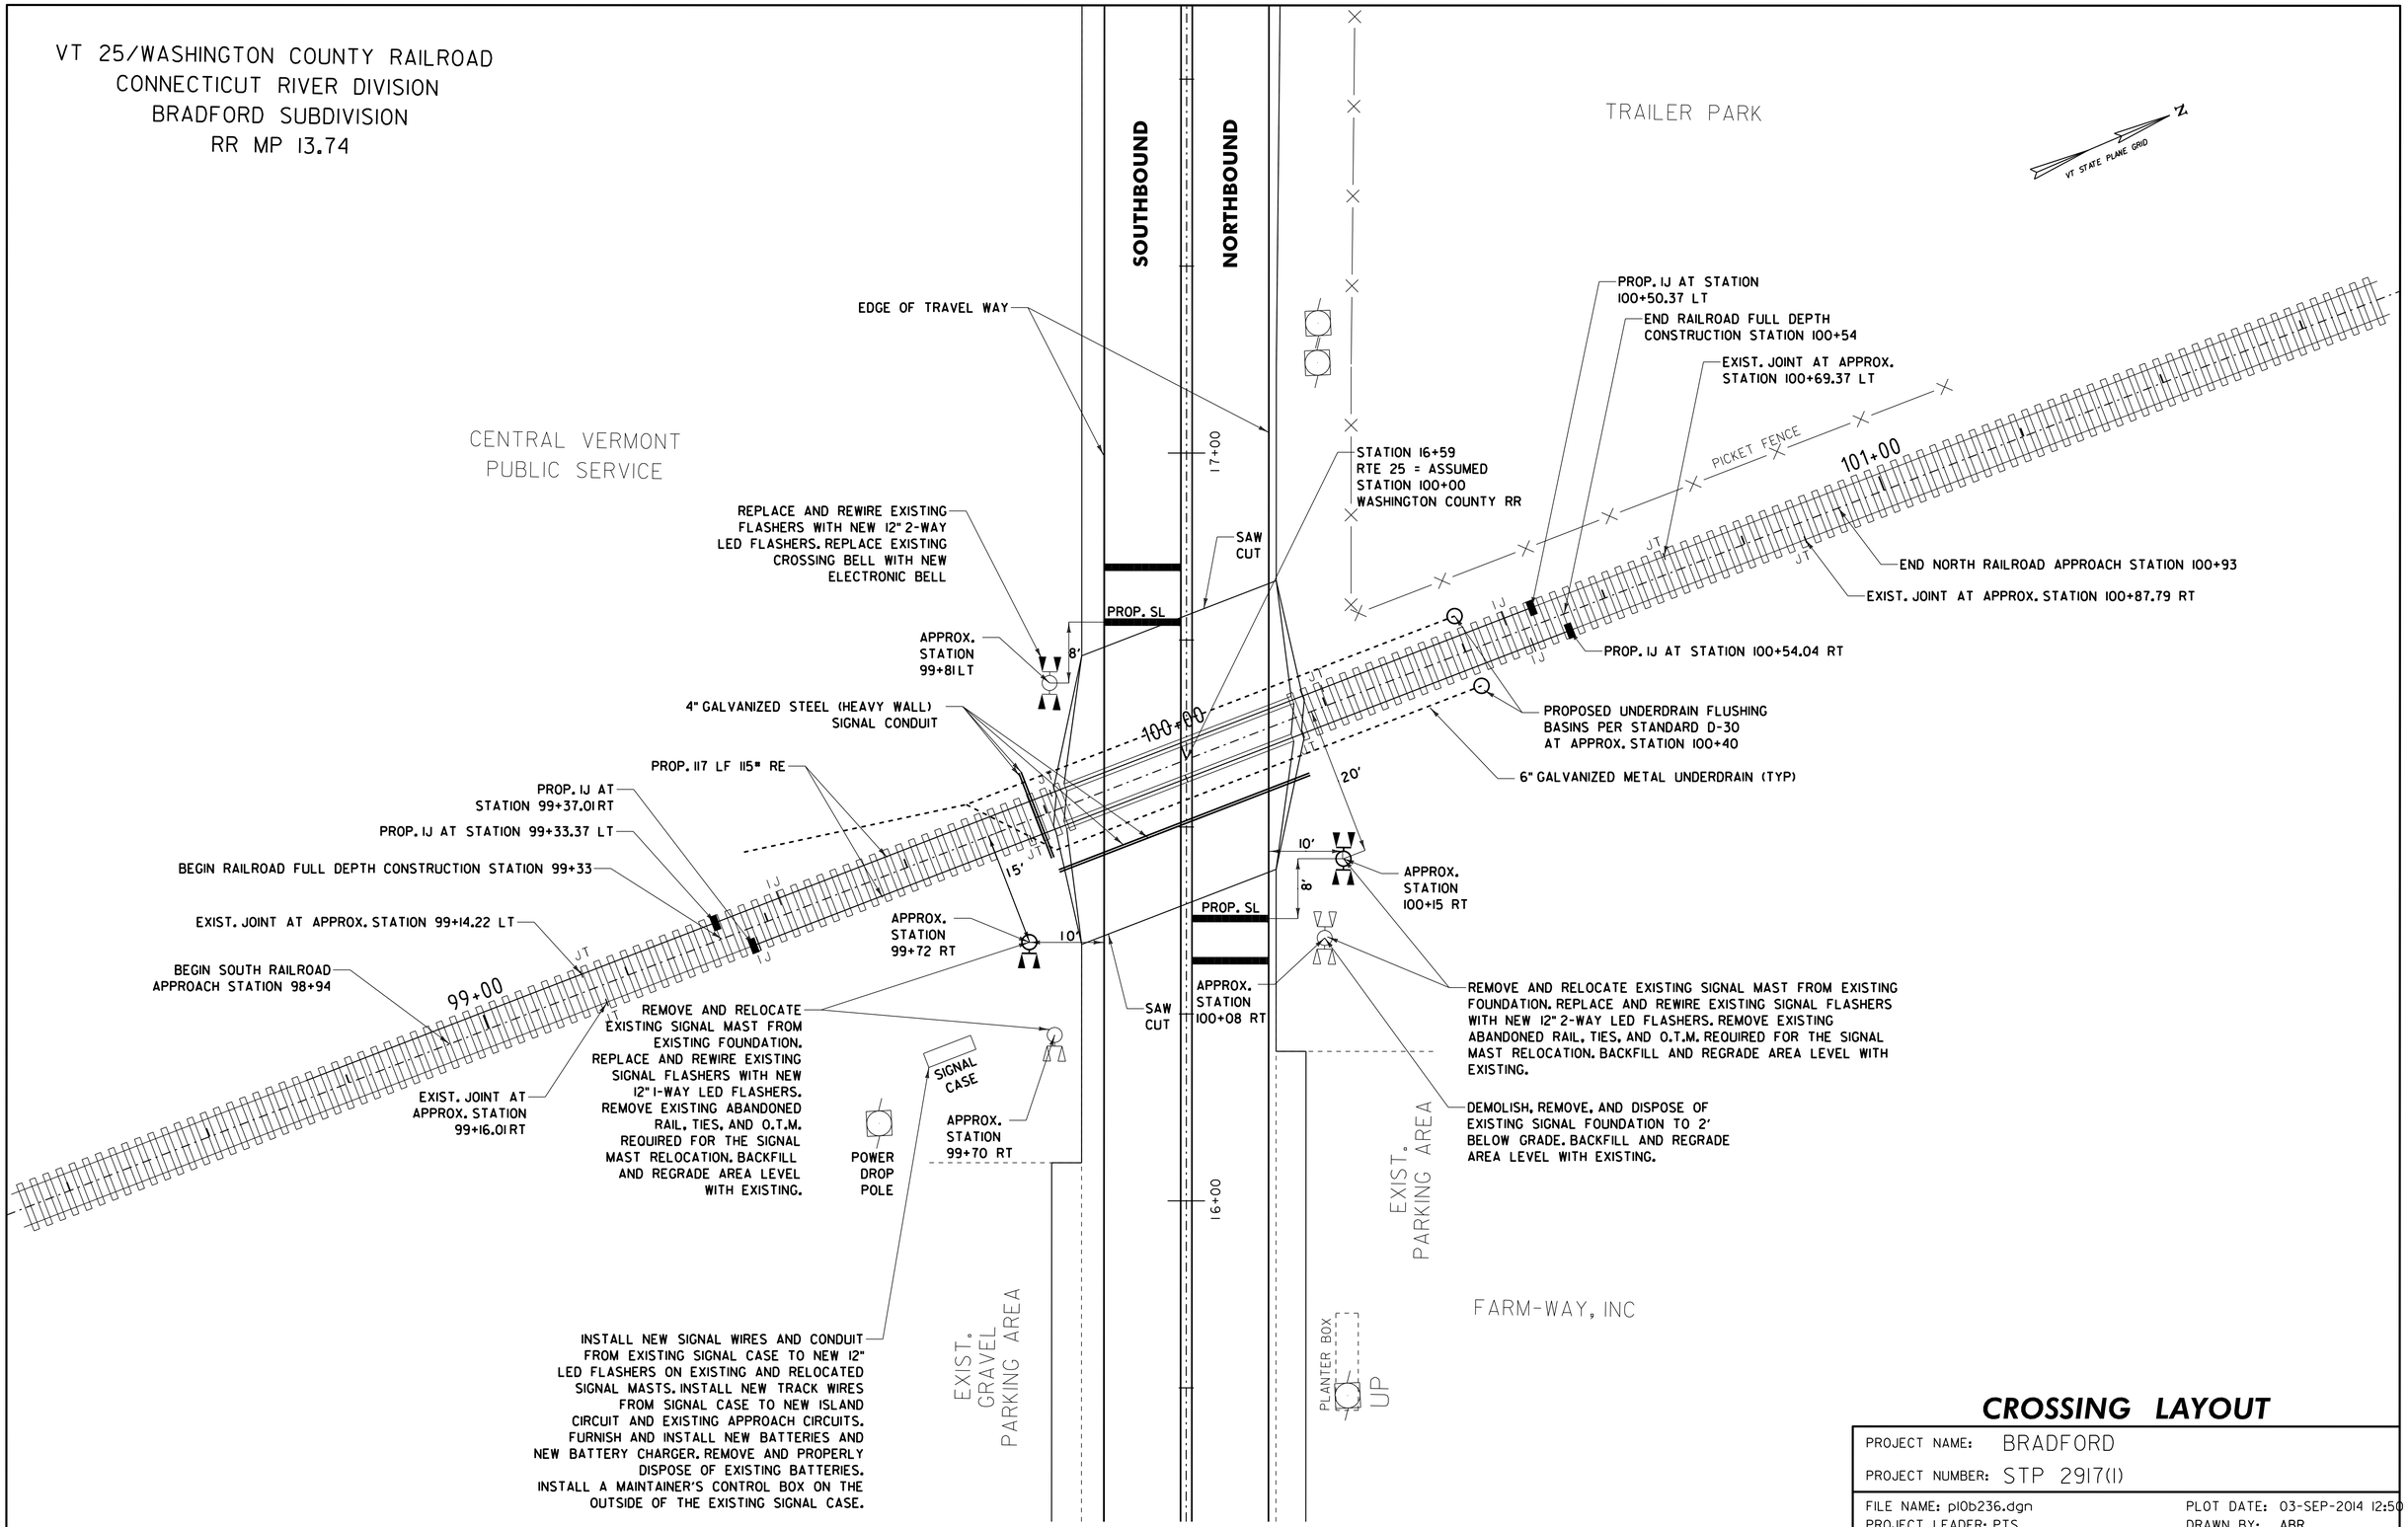

CROSSING LAYOUT

PROJECT NAME: BRADFORD	
PROJECT NUMBER: STP 2917(1)	
FILE NAME: p10b236.dgn	PLOT DATE: 03-SEP-2014 12:50
PROJECT LEADER: PTS	DRAWN BY: ABR
DESIGNED BY: JHR	CHECKED BY: JHR
IPARM FILE NAME: 10B236.36X	SHEET 36 OF 105