NOTES:

1) PIPE OPTION 1 SHALL BE THE CONTRACTORS OPTION FOR EITHER CAAP OR PCCSP

100 — STA. 120+41.0, LT. - STA. 120+45.0, RT.
CONSTRUCT 42" x 64' PIPE OPTION 1
CONSTRUCT HEADWALL @ INLET AND OUTLET
CONSTRUCT STONE FILL TYPE II INLET AND OUTLET PROTECTION
INVERT IN = 457.87
INVERT OUT = 454.48

1 NEWBURY III, GEORGE & NEWBURY, CLAUDIA

END FULL DEPTH CONSTRUCTION
STA. 120+19.00 = MM 2.276

END FLETCHER STP 027-1(22)
RESUME CAMBRIDGE-BAKERSFIELD STP 2926(1)
STA. 120+82.33 = MM 2.288 VT ROUTE 108

BEGIN FULL DEPTH CONSTRUCTION
STA. 119+39.00 = MM 2.261

RESUME FLETCHER STP 027-1(22)
STOP CAMBRIDGE-BAKERSFIELD STP 2926(1)
STA. 118+86.00 = MM 2.251 VT ROUTE 108

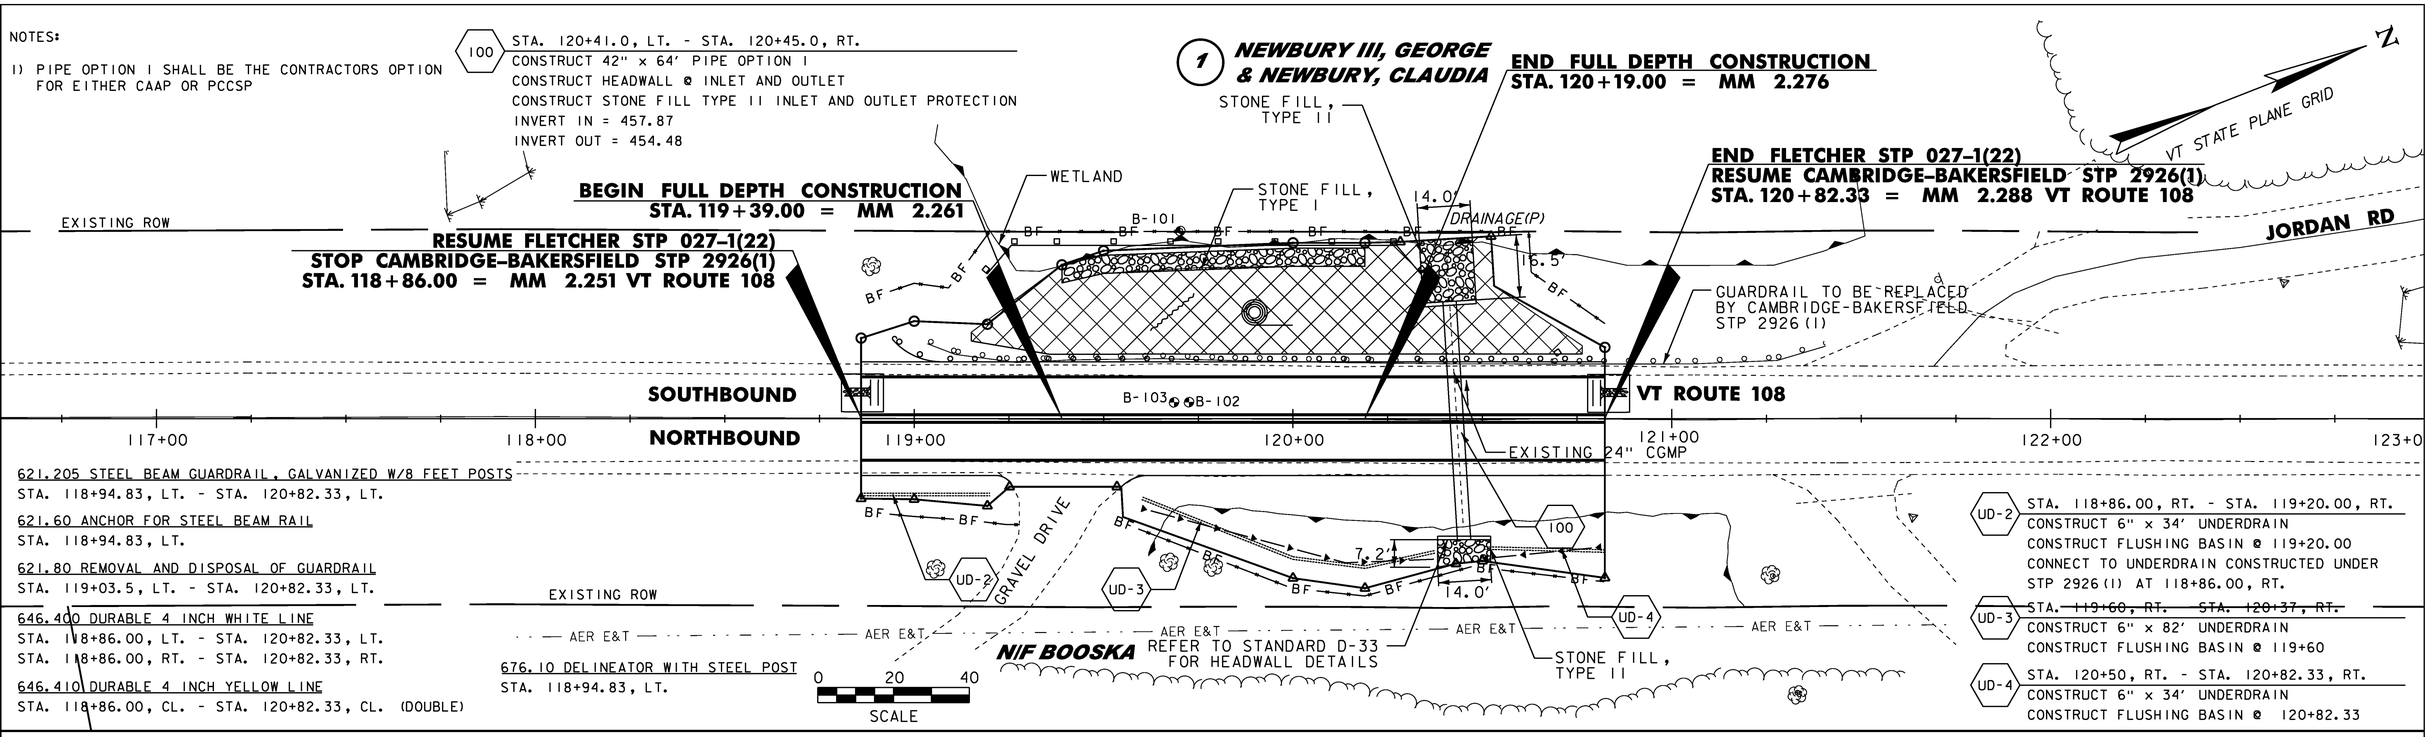

621.205 STEEL BEAM GUARDRAIL, GALVANIZED W/8 FEET POSTS
STA. 118+94.83, LT. - STA. 120+82.33, LT.

621.60 ANCHOR FOR STEEL BEAM RAIL
STA. 118+94.83, LT.

621.80 REMOVAL AND DISPOSAL OF GUARDRAIL
STA. 119+03.5, LT. - STA. 120+82.33, LT.

646.400 DURABLE 4 INCH WHITE LINE
STA. 118+86.00, LT. - STA. 120+82.33, LT.
STA. 118+86.00, RT. - STA. 120+82.33, RT.

646.410 DURABLE 4 INCH YELLOW LINE
STA. 118+86.00, CL. - STA. 120+82.33, CL. (DOUBLE)

676.10 DELINEATOR WITH STEEL POST
STA. 118+94.83, LT.

UD-2 — STA. 118+86.00, RT. - STA. 119+20.00, RT.
CONSTRUCT 6" x 34' UNDERDRAIN
CONSTRUCT FLUSHING BASIN @ 119+20.00
CONNECT TO UNDERDRAIN CONSTRUCTED UNDER STP 2926(1) AT 118+86.00, RT.

UD-3 — ~~STA. 119+60, RT. - STA. 120+37, RT.~~
CONSTRUCT 6" x 82' UNDERDRAIN
CONSTRUCT FLUSHING BASIN @ 119+60

UD-4 — STA. 120+50, RT. - STA. 120+82.33, RT.
CONSTRUCT 6" x 34' UNDERDRAIN
CONSTRUCT FLUSHING BASIN @ 120+82.33

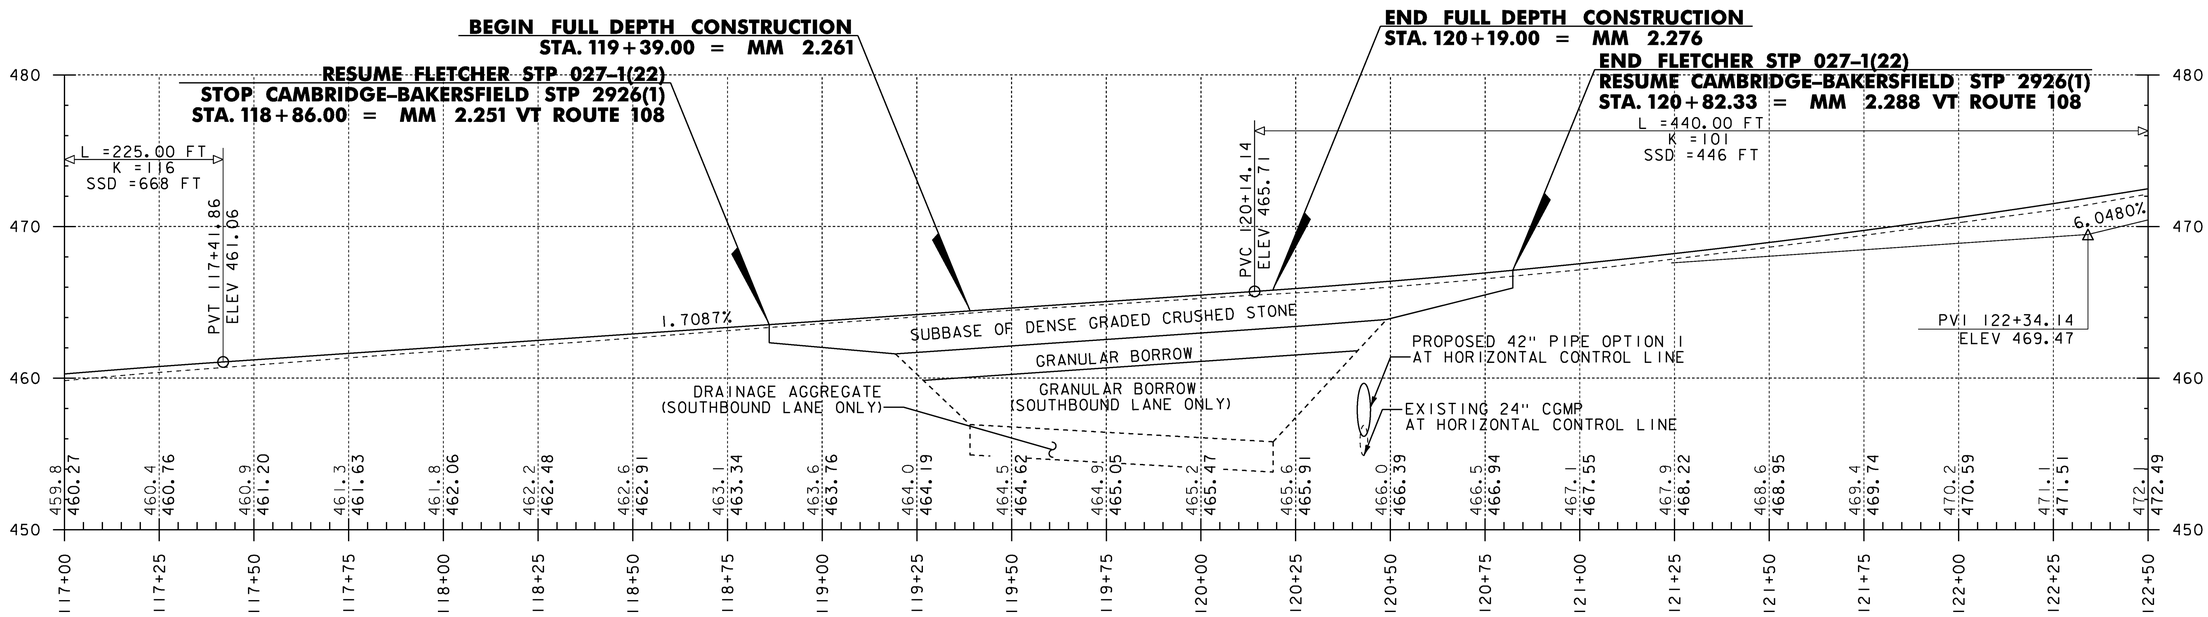

LINES SHOWN ON THIS PLAN AS EXISTING PROPERTY LINES P/L ARE BELIEVED TO BE ACCURATE BUT SHOULD NOT BE RELIED UPON FOR PURPOSES UNRELATED TO THE STATE OF VERMONT'S ACQUISITION OF LAND AND RIGHTS FOR THIS PROJECT.

FOR R.O.W. USE ONLY

PROJECT NAME: FLETCHER
PROJECT NUMBER: STP 027-1(22)

FILE NAME: r11b064_lay2.dgn
PROJECT LEADER: K. ROBIE
DESIGNED BY: STANTEC
R.O.W. SHET 4 OF 6

PLOT DATE: 10-AUG-2012
DRAWN BY: J. BLANCHARD
CHECKED BY: H. PETROVS
SHEET 357 OF 387