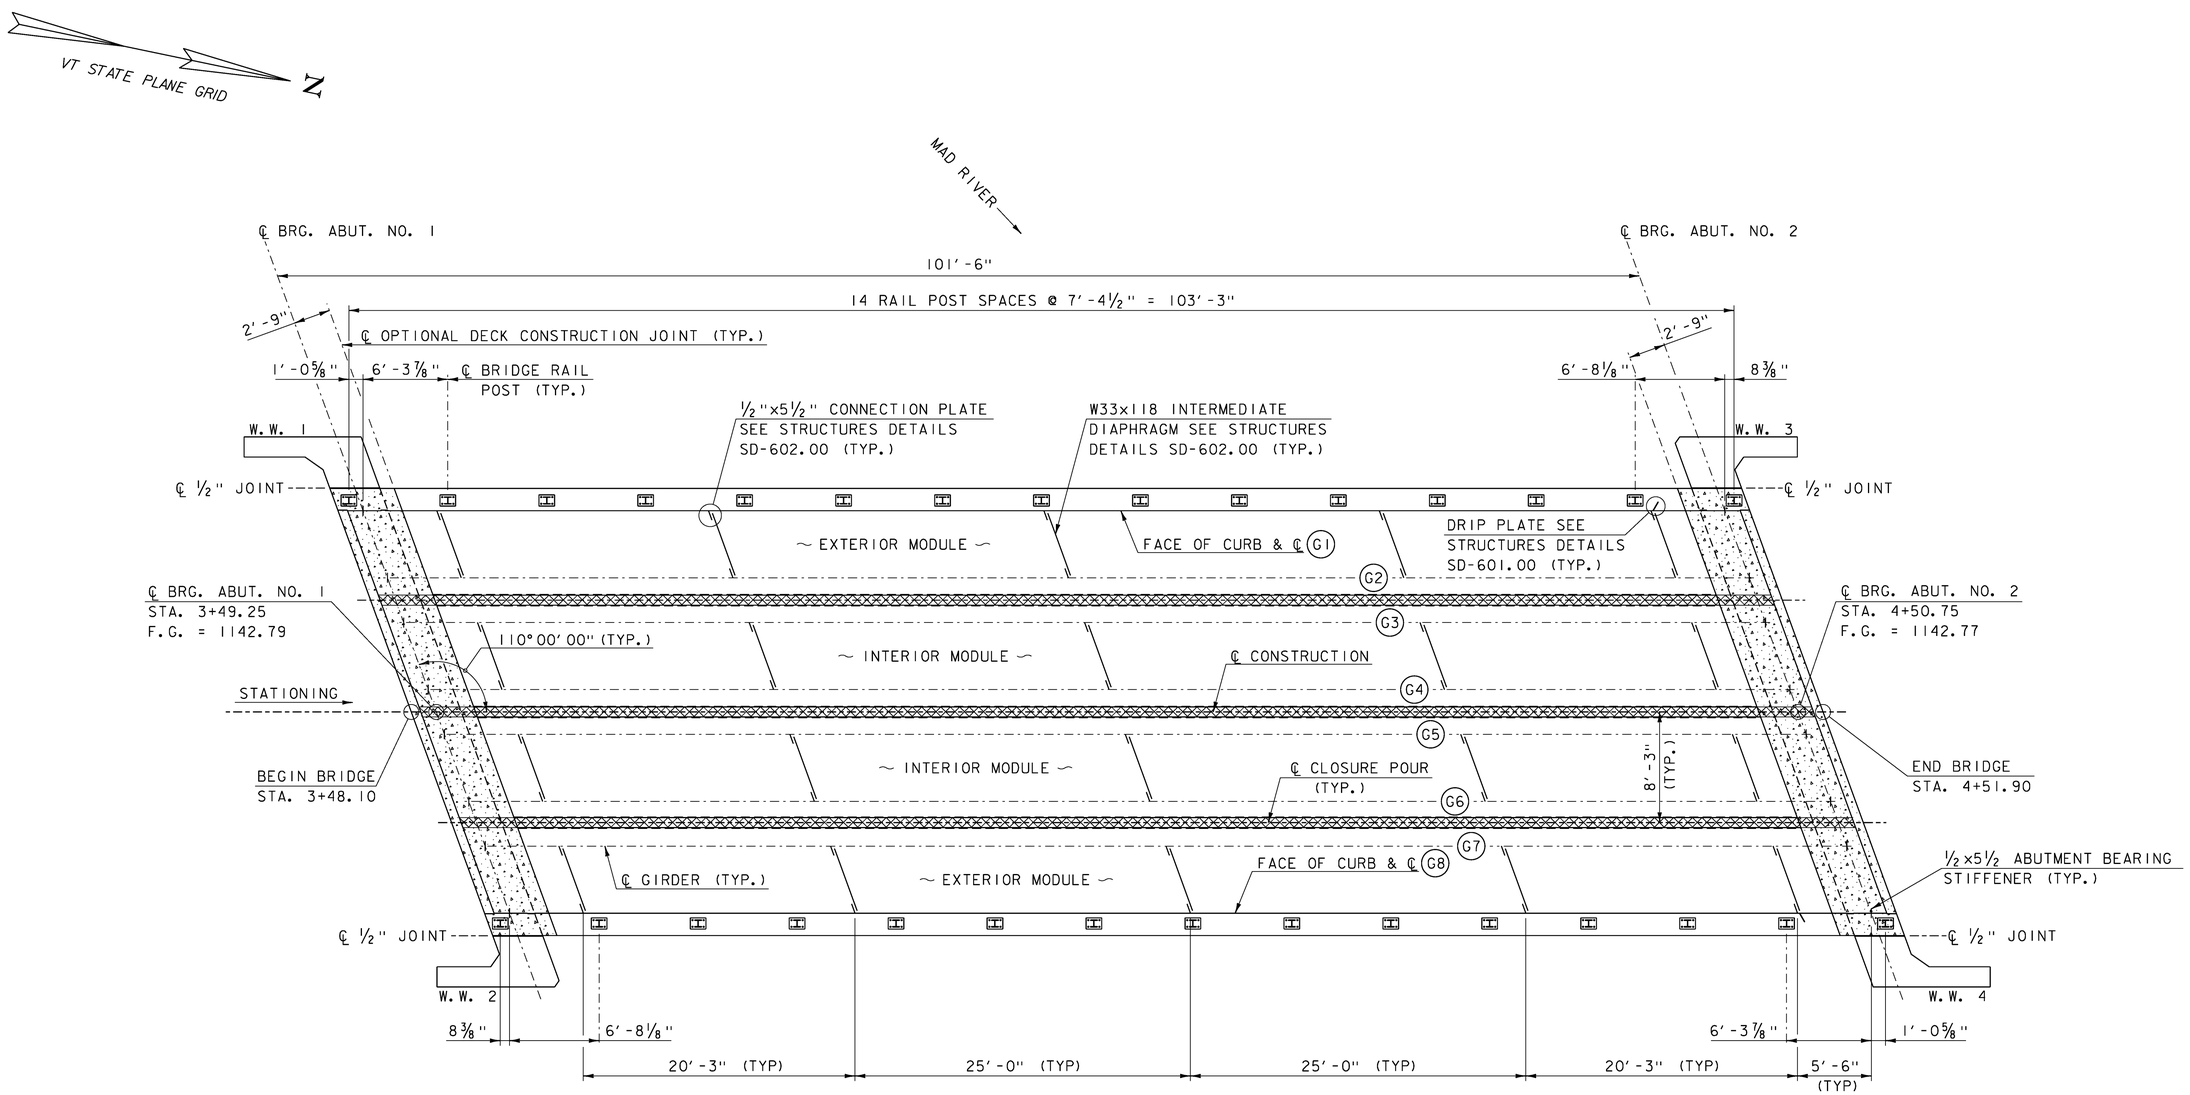

DECK AND FRAMING PLAN

SCALE: 3/16" = 1'-0"

LEGEND

- SPECIAL PROVISION (HIGH PERFORMANCE CONCRETE, RAPID SET) (FPQ)
- OPTIONAL CLOSURE POUR SPECIAL PROVISION (HIGH PERFORMANCE CONCRETE, RAPID SET) (FPQ)

PROJECT NAME: WARREN	
PROJECT NUMBER: BRF 013-4(32)	
FILE NAME: z10b424framing.dgn	PLOT DATE: 03-OCT-2013
PROJECT LEADER: R. YOUNG	DRAWN BY: P. DUSTIN
DESIGNED BY: D. KULL	CHECKED BY: T. KENDRICK
DECK AND FRAMING PLAN	SHEET 20 OF 42

McFarland Johnson