516.10 BRIDGE EXPANSION JOINT, ASPHALTIC PLUG
STA 143+98
STA 144+76

525.10 REMOVAL OF EXISTING BRIDGE RAILING
STA 143+97 TO 145+50 LT & RT

525.50 BRIDGE RAILING REPAIR, TYPE I
STA 143+97 TO 145+50 LT & RT

621.20 STEEL BEAM GUARDRAIL, GALVANIZED
STA 143+37 TO 143+72 RT
STA 143+45 TO 143+72 LT

621.60 ANCHOR FOR STEEL BEAM RAIL
STA 143+43 RT
STA 143+51 LT

621.737 GUARDRAIL APPROACH SECTION, GALVANIZED HD STEEEL BEAM
STA 143+72 TO 143+97 LT & RT

621.80 REMOVAL AND DISPOSAL OF GUARDRAIL
STA 143+37 TO 143+97 RT
STA 143+45 TO 143+97 LT

DURABLE 4 INCH WHITE LINE (SEE OPTION AA)
STA 140+00 TO 145+50 RT & LT

DURABLE 4 INCH YELLOW LINE (SEE OPTION BB)
STA 140+00 TO 145+50 RT (CENTERLINE)
STA 140+00 TO 145+50 LT (DASHED, CENTERLINE)

646.602 TEMPORARY 4 INCH WHITE LINE, PAINT
STA 140+00 TO 145+50 RT & LT

646.612 TEMPORARY 4 INCH YELLOW LINE, PAINT
STA 140+00 TO 145+50 RT (CENTERLINE)
STA 140+00 TO 145+50 LT (DASHED, CENTERLINE)

675.20 TRAFFIC SIGN, TYPE A
STA 144+41 RT

675.341 SQUARE TUBE SIGN POST AND ANCHOR
STA 144+41 RT

675.50 REMOVING SIGNS
STA 144+41 RT

900.675 SPECIAL PROVISION
(HAND-PLACED BITUMINOUS CONCRETE MATERIAL, DRIVES)
STA 143+28 LT

N
VT STATE PLANE GRID

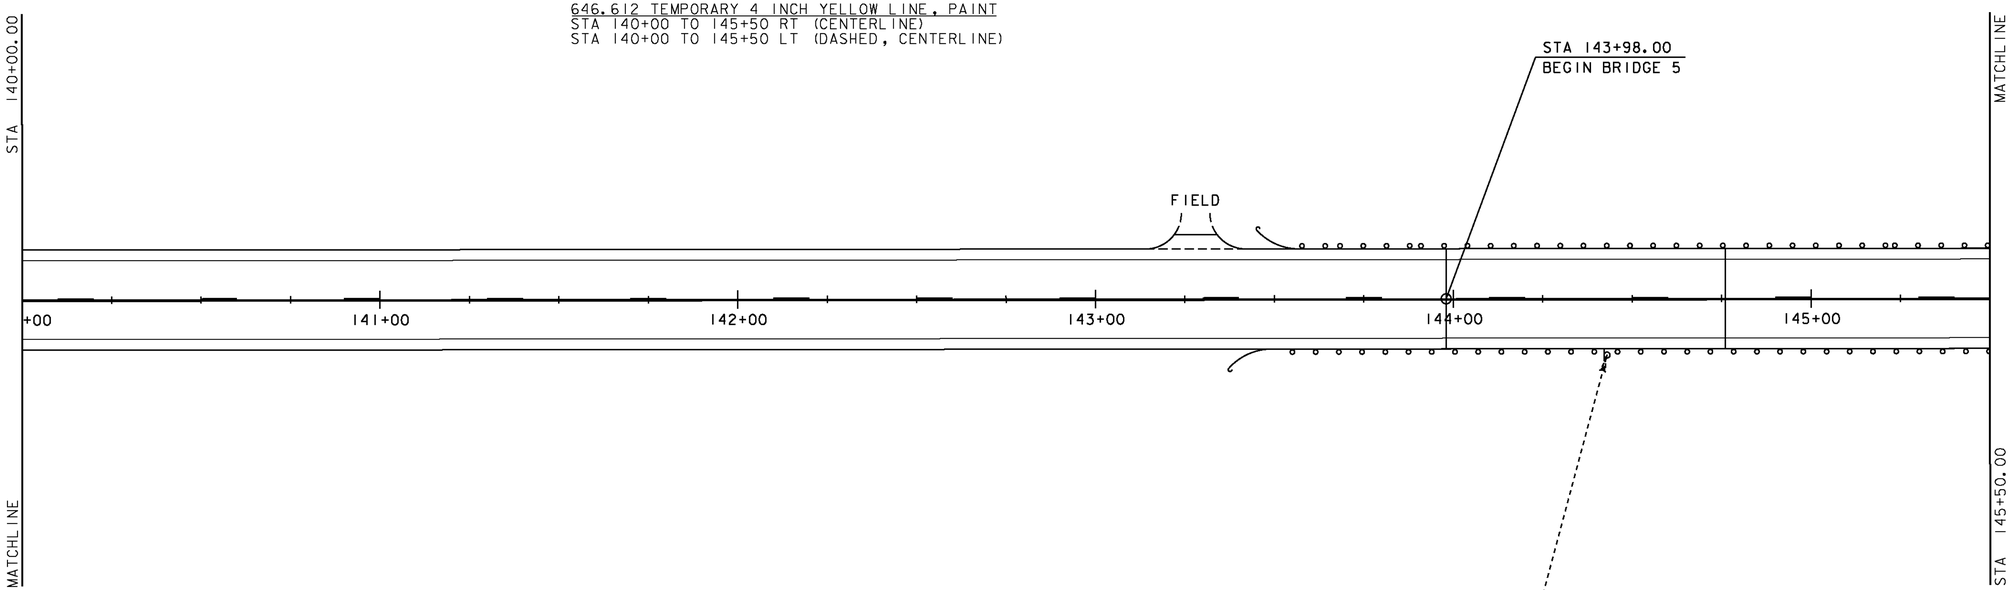

0 20 40
SCALE IN FEET

SIGN LEGEND

R	= REMOVE
S	= SALVAGE
N	= NEW
RET	= RETAIN
T&T	= THINNING & TRIMMING
B-B	= BACK TO BACK
EXISTING	----------
NEW	————

PROJECT NAME: SUDBURY - BRANDON
PROJECT NUMBER: STP 0158(3)

FILE NAME: dl0c204_bdr.dgn
PROJECT LEADER: K. UPMAL
DESIGNED BY: B. MCADAMS
LAYOUT 23

PLOT DATE: 13-FEB-2013
DRAWN BY: B. MCADAMS
CHECKED BY: A. KEMPTON
SHEET 41 OF 137