DURABLE 4 INCH WHITE LINE (SEE OPTION AA)
DURABLE 4 INCH YELLOW LINE (SEE OPTION BB)
STA 81+50 TO 87+00 RT & LT

646.602 TEMPORARY 4 INCH WHITE LINE, PAINT
646.612 TEMPORARY 4 INCH YELLOW LINE, PAINT
STA 81+50 TO 87+00 RT & LT

675.20 TRAFFIC SIGN, TYPE A
STA 84+75 LT

675.341 SQUARE TUBE SIGN POST AND ANCHOR
STA 84+75 LT

675.50 REMOVING SIGNS
STA 84+75 LT (4)

900.675 SPECIAL PROVISION
(HAND-PLACED BITUMINOUS CONCRETE MATERIAL, DRIVES)
STA 82+31 LT

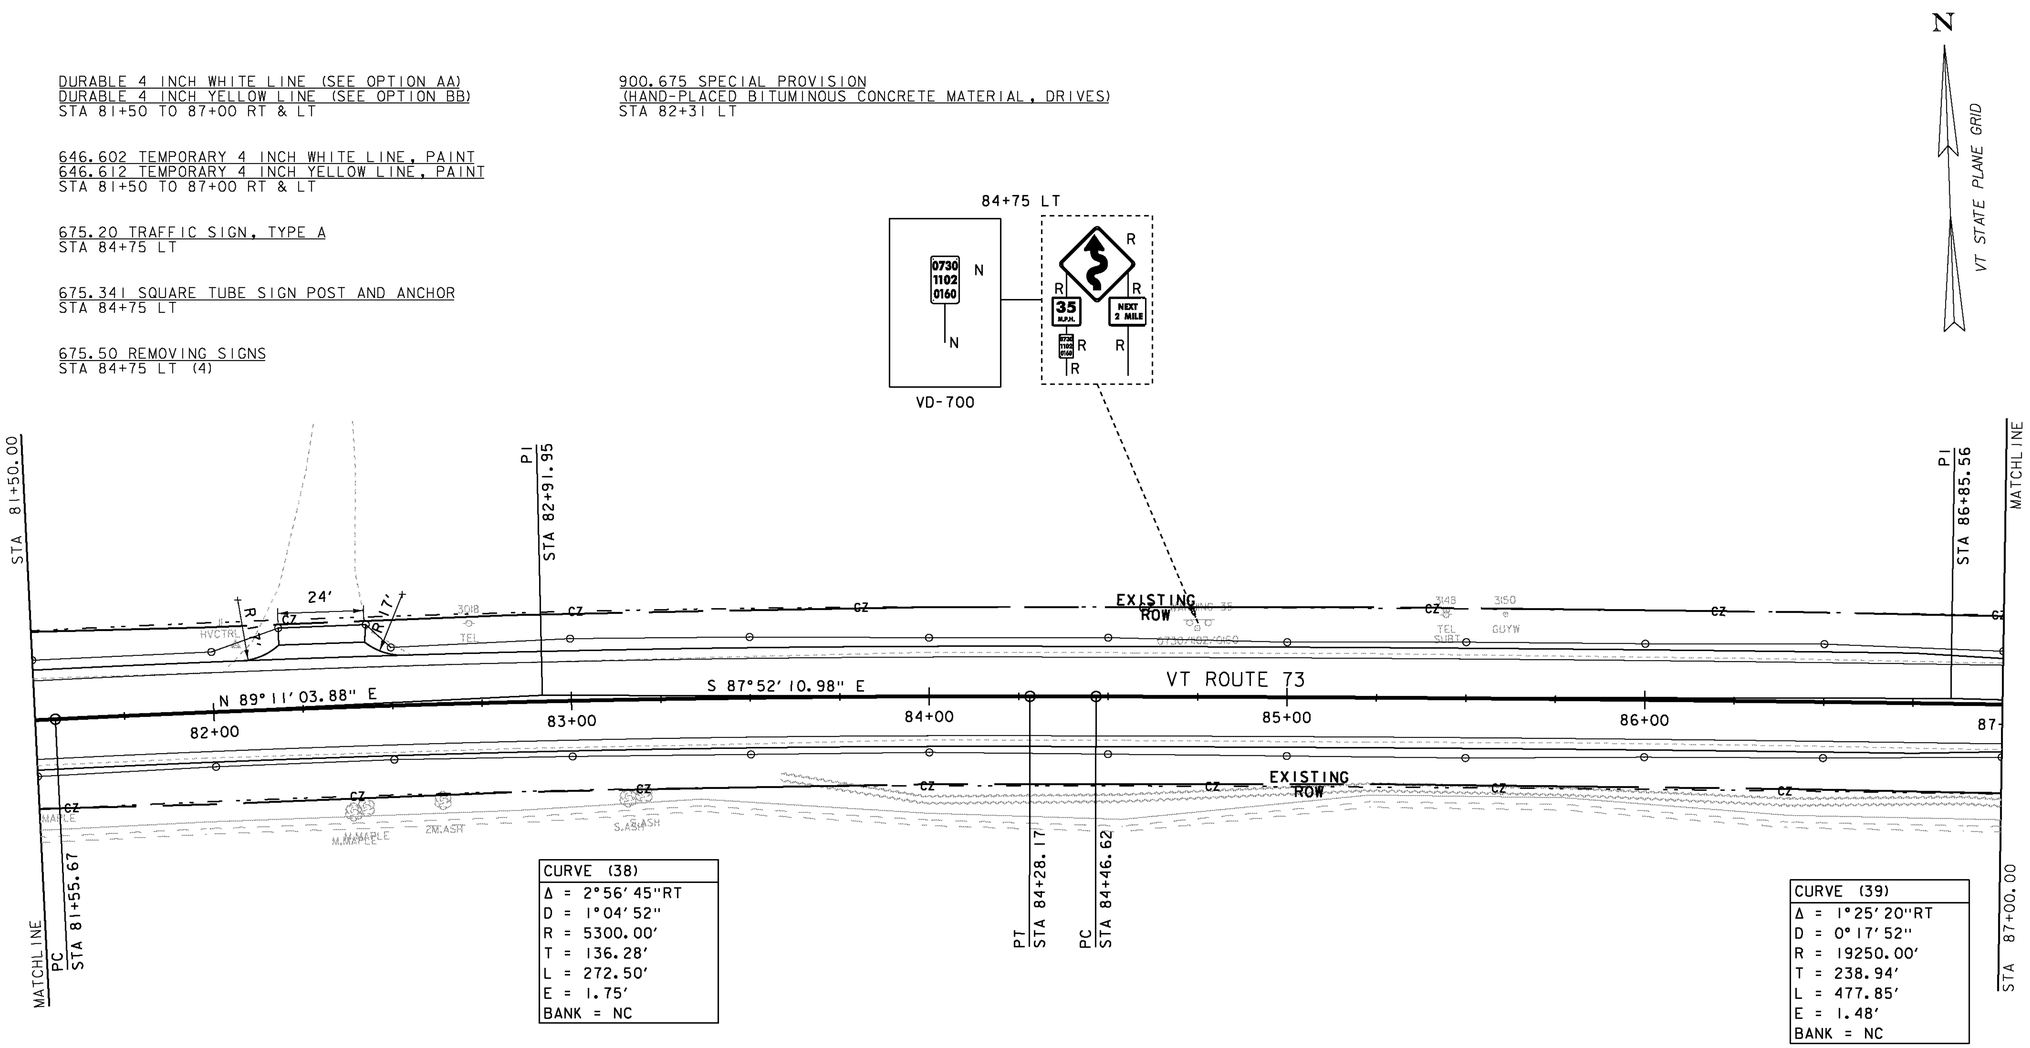

CURVE (38)
Δ = 2°56'45"RT
D = 1°04'52"
R = 5300.00'
T = 136.28'
L = 272.50'
E = 1.75'
BANK = NC

CURVE (39)
Δ = 1°25'20"RT
D = 0°17'52"
R = 19250.00'
T = 238.94'
L = 477.85'
E = 1.48'
BANK = NC

0 20 40
SCALE IN FEET

SIGN LEGEND

R	= REMOVE
S	= SALVAGE
N	= NEW
RET	= RETAIN
T&T	= THINNING & TRIMMING
B-B	= BACK TO BACK
EXISTING	----------
NEW	————

PROJECT NAME:	SUDBURY - BRANDON
PROJECT NUMBER:	STP 0158(3)
FILE NAME: dl0c204_bdr.dgn	PLOT DATE: 13-FEB-2013
PROJECT LEADER: K. UPMAL	DRAWN BY: B. MCADAMS
DESIGNED BY: B. MCADAMS	CHECKED BY: A. KEMPTON
LAYOUT 43	SHEET 79 OF 137