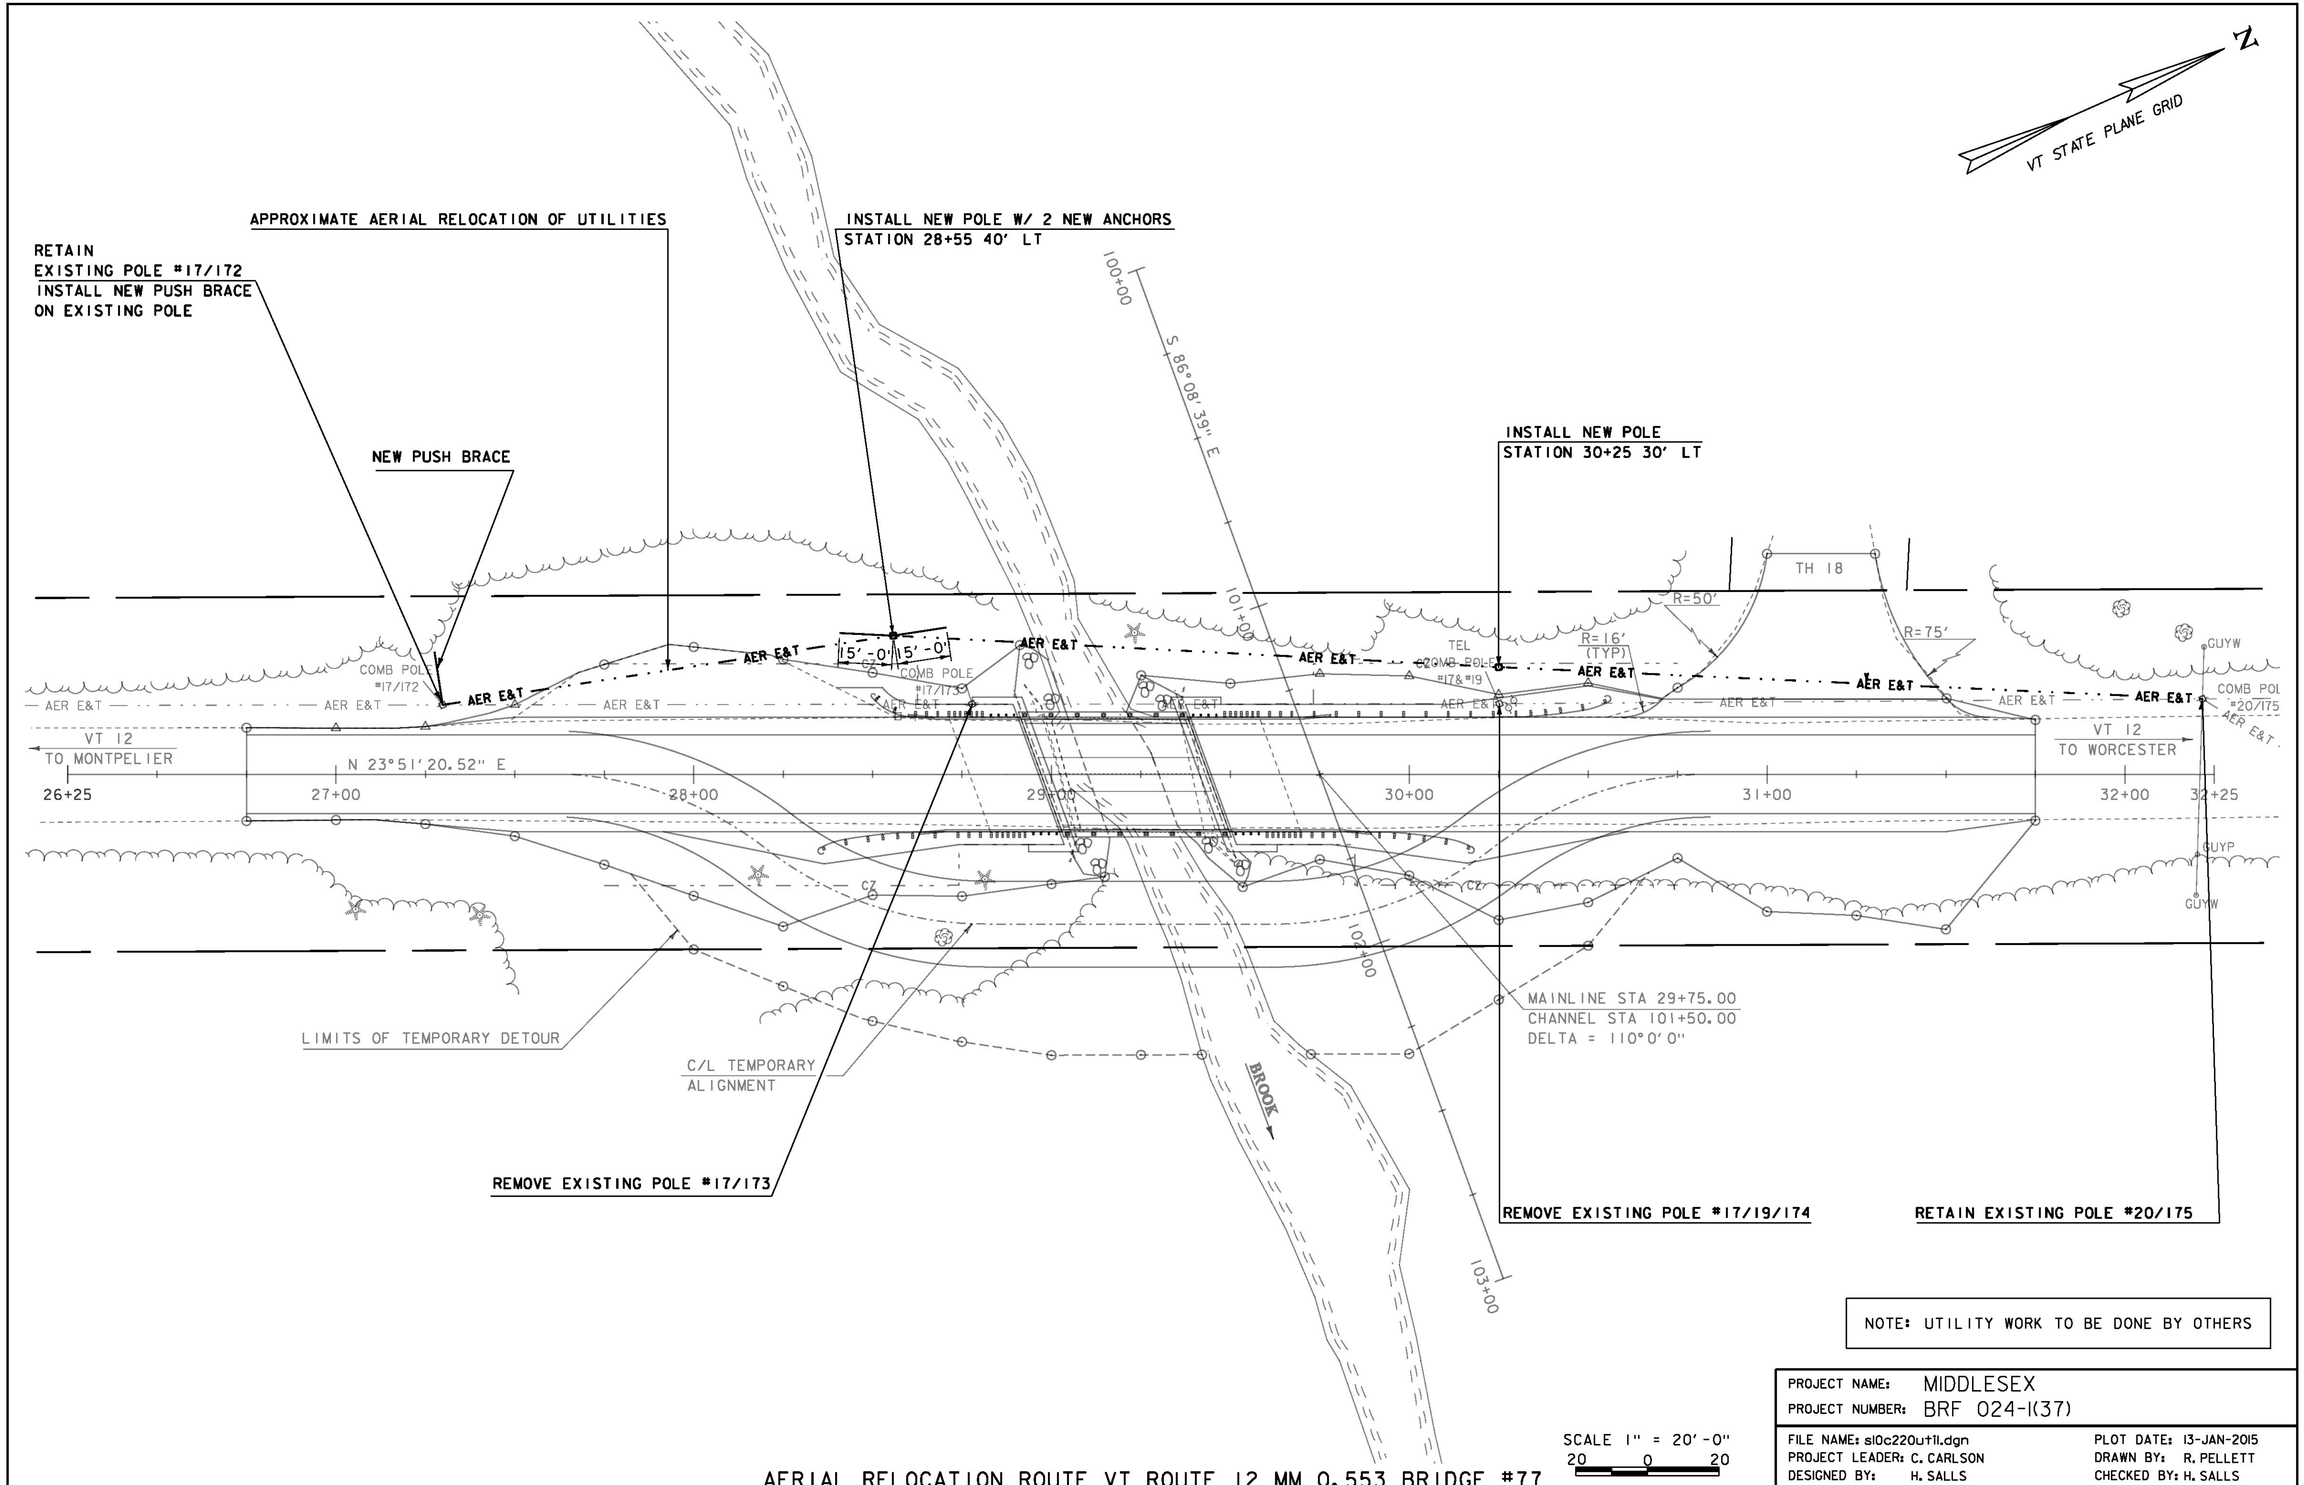

NOTE: UTILITY WORK TO BE DONE BY OTHERS

SCALE 1" = 20'-0"
20 0 20

AERIAL RELOCATION ROUTE VT ROUTE 12 MM 0.553 BRIDGE #77

PROJECT NAME:	MIDDLESEX
PROJECT NUMBER:	BRF 024-1(37)
FILE NAME: s10c220ut11.dgn	PLOT DATE: 13-JAN-2015
PROJECT LEADER: C. CARLSON	DRAWN BY: R. PELLETT
DESIGNED BY: H. SALLS	CHECKED BY: H. SALLS
UTILITY LAYOUT	SHEET 13 OF 46