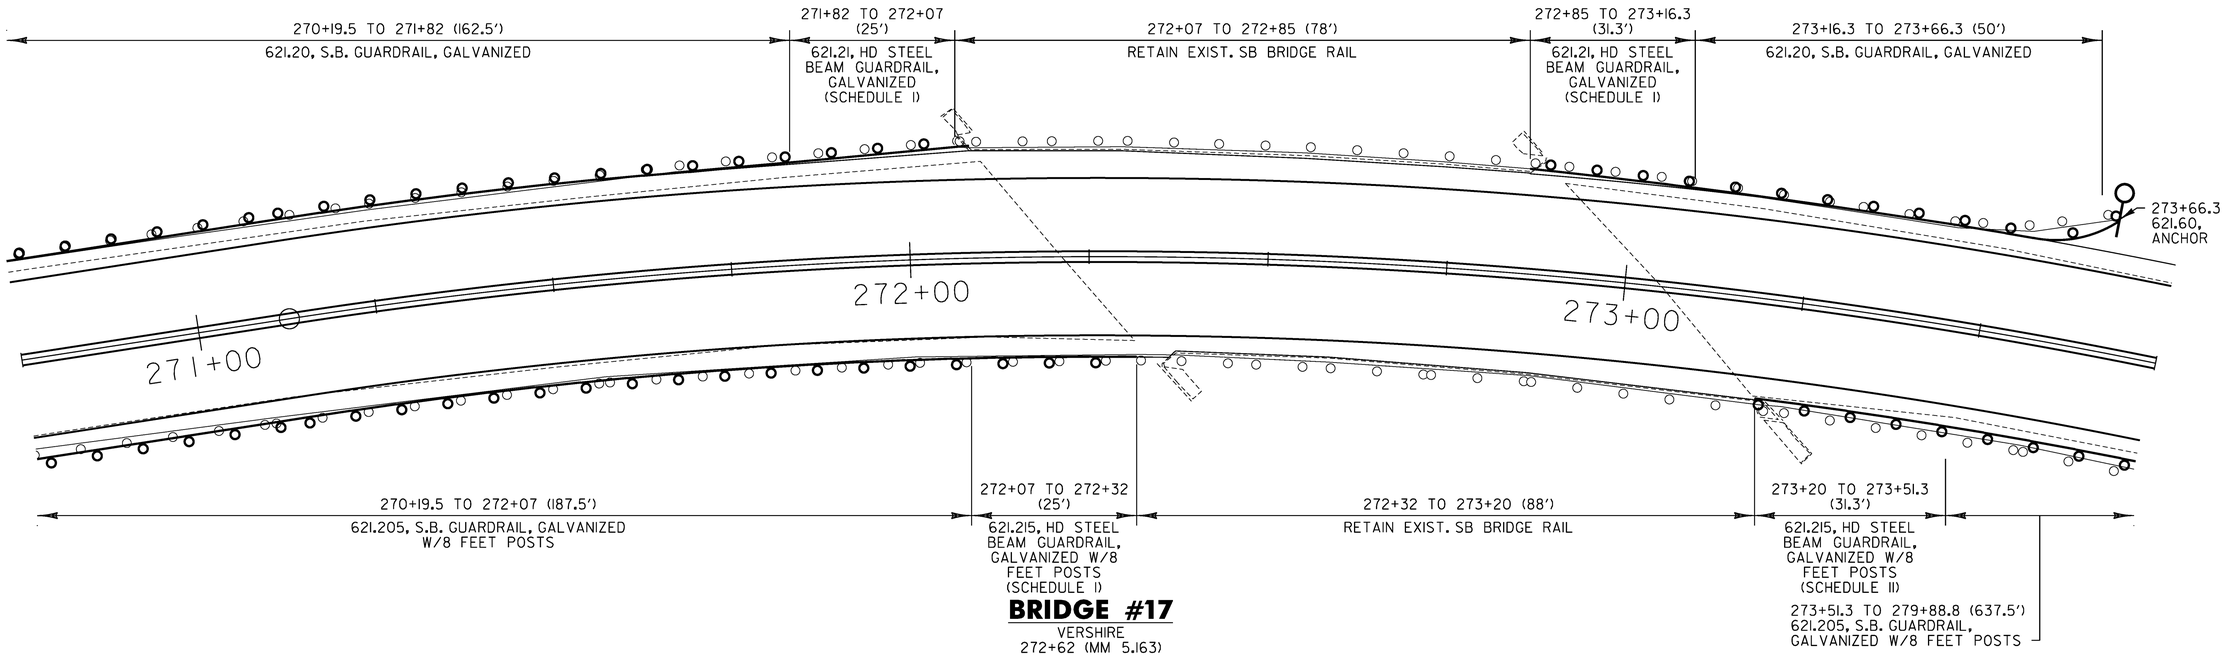

BRIDGE #17
VERSHIRE
272+62 (MM 5.163)

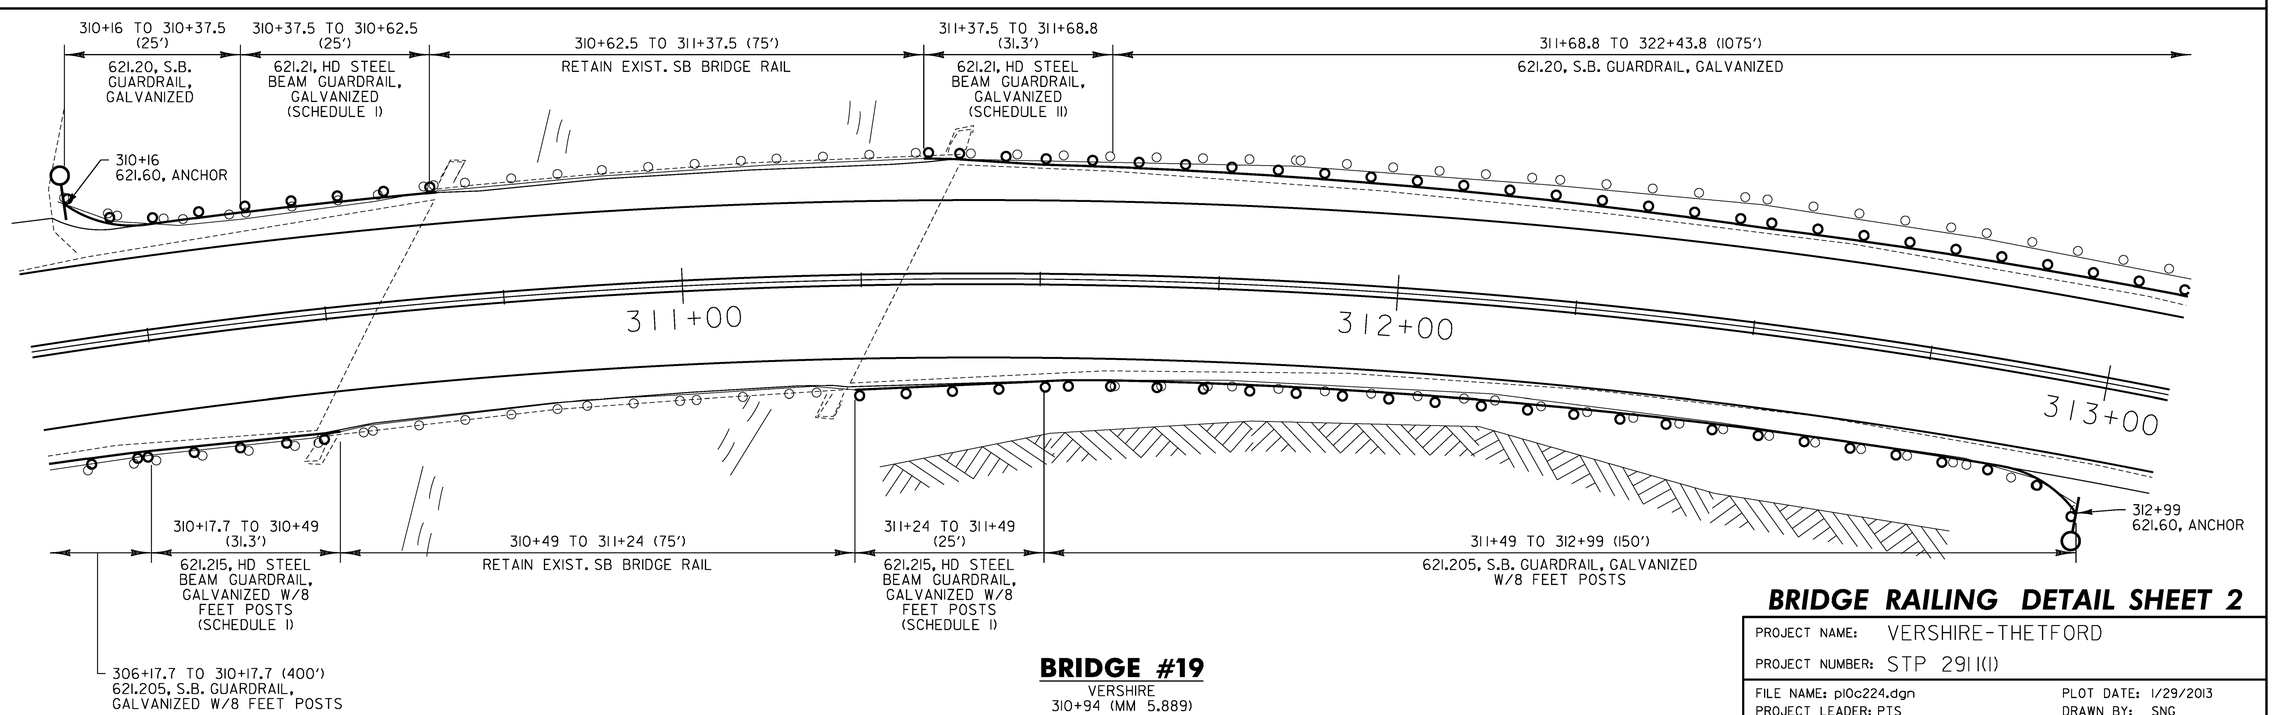

BRIDGE #19
VERSHIRE
310+94 (MM 5.889)

NOT TO SCALE

BRIDGE RAILING DETAIL SHEET 2

PROJECT NAME: VERSHIRE-THETFORD

PROJECT NUMBER: STP 2911(1)

FILE NAME: p10c224.dgn	PLOT DATE: 1/29/2013
PROJECT LEADER: PTS	DRAWN BY: SNG
DESIGNED BY: NLL	CHECKED BY: PTS
IPARM FILE NAME: 10C224_20	SHEET 20 OF 232