TEMPORARY 4 INCH WHITE LINE, PAINT
DURABLE 4 INCH WHITE LINE (OPTION BID ITEM)
309+50 TO 321+50 SOLID LT
309+50 TO 321+50 SOLID RT

TEMPORARY 4 INCH YELLOW LINE, PAINT
DURABLE 4 INCH YELLOW LINE (OPTION BID ITEM)
309+50 TO 321+50 SOLID LT & RT

STEEL BEAM GUARDRAIL, GALVANIZED
310+16 TO 310+37.5 LT
311+68.8 TO 321+50 LT

STEEL BEAM GUARDRAIL,
GALVANIZED W/8 FEET POSTS
309+50 TO 310+17.7 RT
311+49 TO 312+99 RT

311+45 LT
BRIDGE 19 VT113 N N

312+00 LT
N N N

312+50 LT
N N N

H.D. STEEL BEAM
GUARDRAIL, GALVANIZED
310+37.5 TO 310+62.5 LT
311+37.5 TO 311+68.8 LT

H.D. STEEL BEAM GUARDRAIL,
GALVANIZED W/8 FEET POSTS
310+17.7 TO 310+49 RT
311+24 TO 311+49 RT

ANCHOR FOR STEEL BEAM RAIL
310+16 LT
312+99 RT

REMOVAL AND DISPOSAL OF GUARDRAIL
309+50 TO 310+49 RT
310+15 TO 310+62.5 LT
311+24 TO 312+99 RT
311+37.5 TO 321+50 LT

DELINEATOR WITH STEEL POST
310+16 LT
312+99 RT

CLEARING & GRUBBING, INCLUDING
INDIVIDUAL TREES AND STUMPS
311+50 TO 312+50 RT

REMOVING SIGNS
AS SHOWN - 1

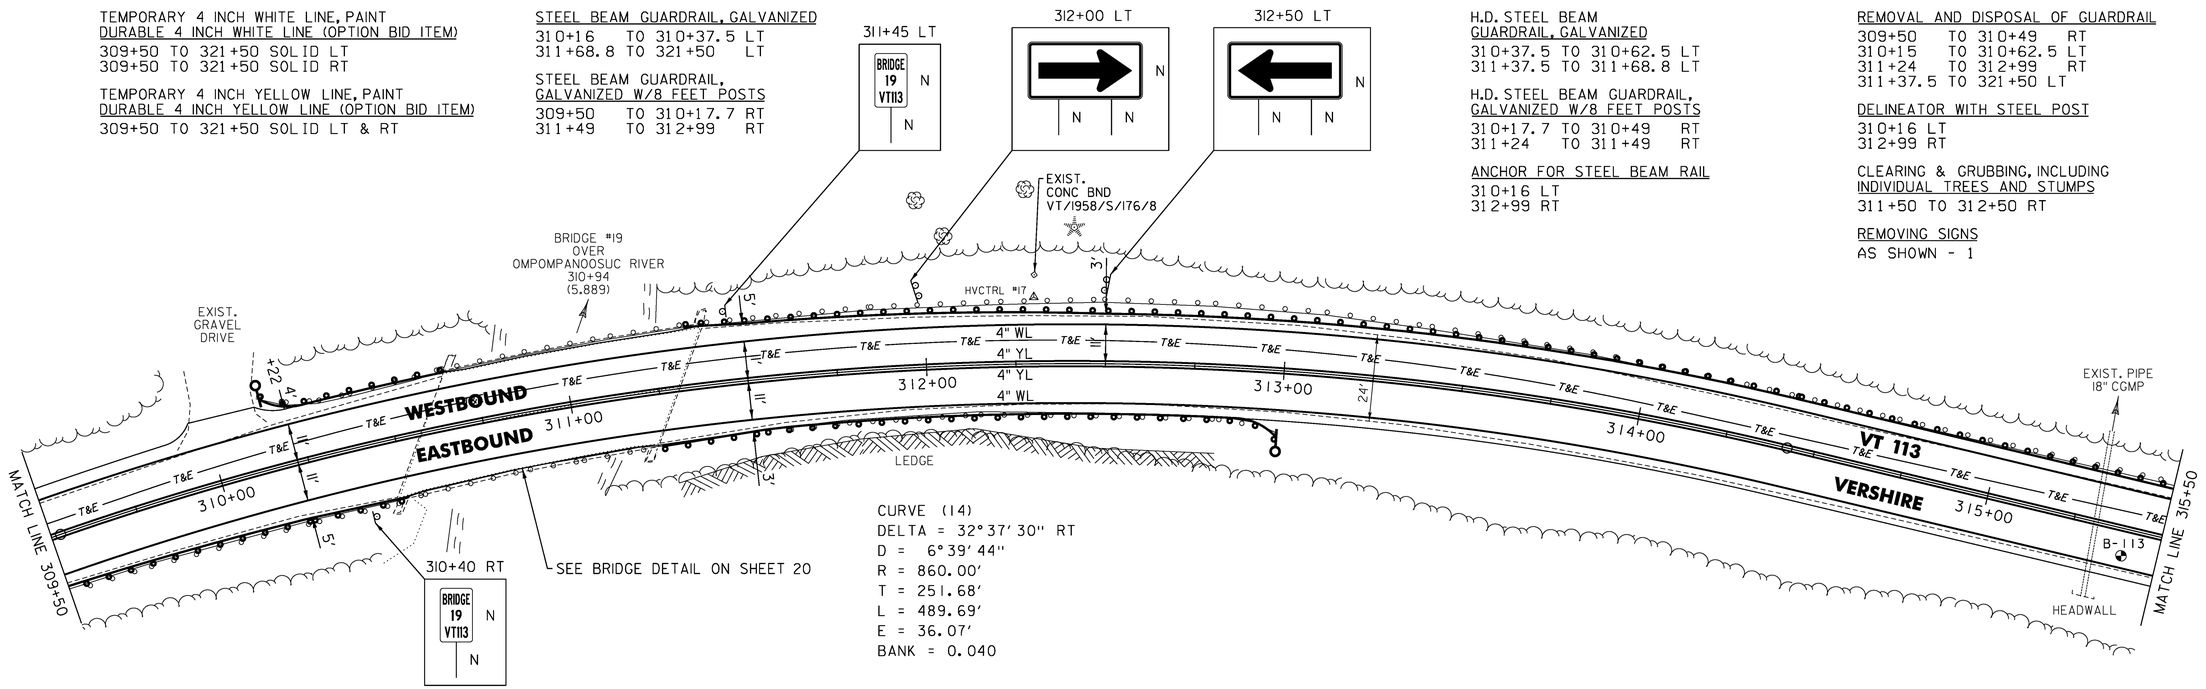

CURVE (14)
DELTA = 32°37'30" RT
D = 6°39'44"
R = 860.00'
T = 251.68'
L = 489.69'
E = 36.07'
BANK = 0.040

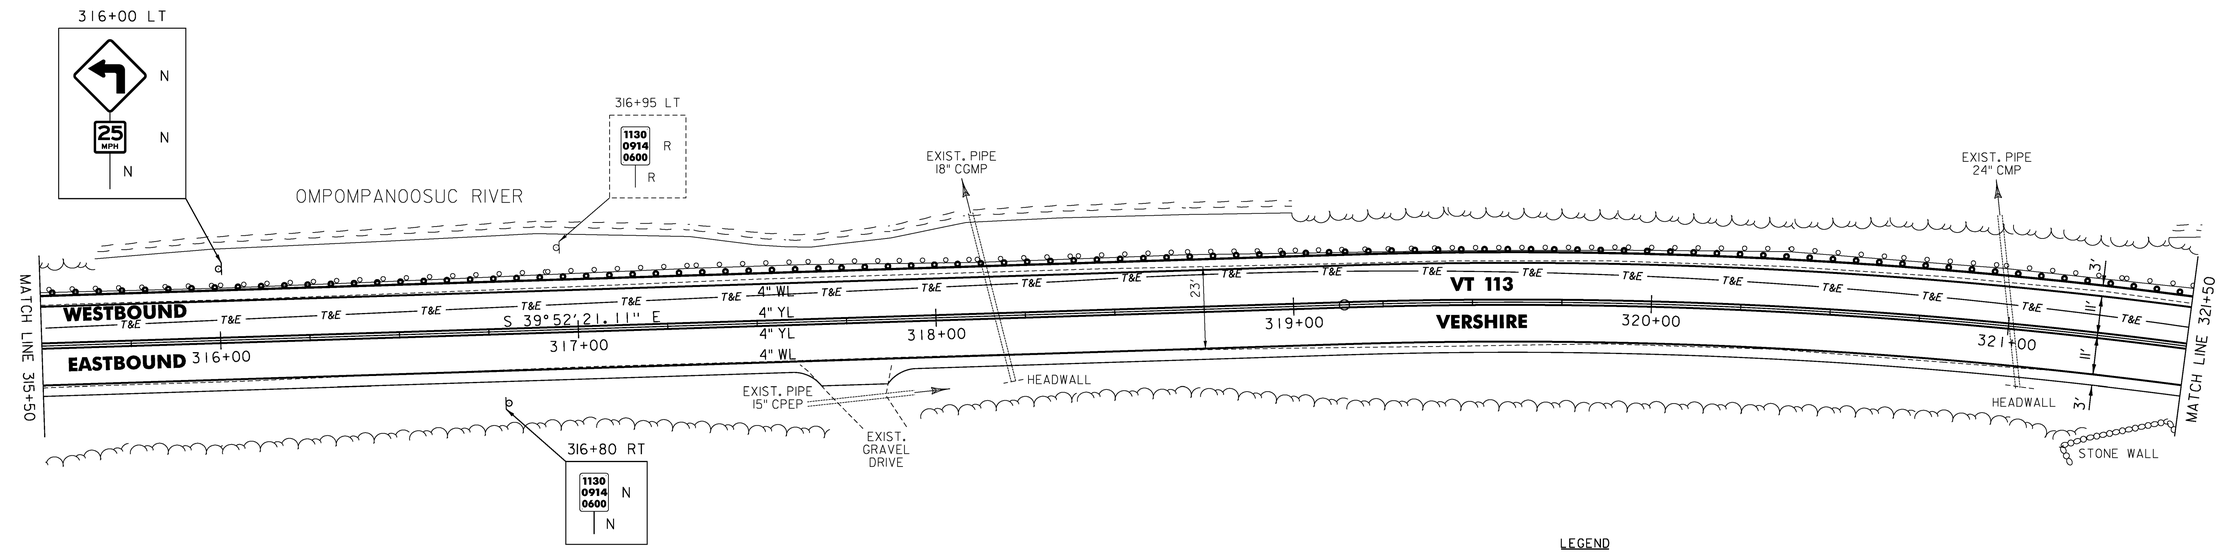

LEGEND

R	=	REMOVE EXISTING
S	=	SALVAGE
R&S	=	REMOVE AND SALVAGE
N	=	NEW
RET	=	RETAIN
B-B	=	BACK TO BACK
	=	EXISTING GUARDRAIL
	=	PROPOSED GUARDRAIL
YL	=	YELLOW LINE
WL	=	WHITE LINE
	=	DELINEATOR
	=	PROPOSED UP

NOT TO SCALE

1	3/8/2013	ADDED ENVIRONMENTAL AND RESOURCE DELINEATION

ROADWAY LAYOUT 13

PROJECT NAME: VERSHIRE-THETFORD
PROJECT NUMBER: STP 2911(1)

FILE NAME: p10c224.dgn
PROJECT LEADER: PTS
DESIGNED BY: NLL
IPARM FILE NAME: 10C224_40
PLOT DATE: 3/8/2013
DRAWN BY: SNG
CHECKED BY: PTS
SHEET 40 OF 232