TEMPORARY 4 INCH WHITE LINE, PAINT
DURABLE 4 INCH WHITE LINE (OPTION ITEM)
139+50 TO 140+80 SOLID LT
139+50 TO 139+99 SOLID RT
140+53 TO 141+00 SOLID RT (NO PARKING)
140+80 TO 141+00 SOLID LT (NO PARKING)
141+10 TO 141+14 SOLID LT (NO PARKING)
141+10 TO 141+30 SOLID RT (NO PARKING)
141+14 TO 145+50 SOLID LT
141+30 TO 145+50 SOLID RT
143+19 SOLID LT (NO PARKING)
143+31 SOLID LT (NO PARKING)

TEMPORARY 4 INCH YELLOW LINE, PAINT
DURABLE 4 INCH YELLOW LINE (OPTION ITEM)
139+50 TO 140+19 SOLID LT & RT
140+59 TO 141+01 SOLID LT & RT
141+10 TO 145+50 SOLID LT & RT

TEMPORARY 8 INCH WHITE LINE, PAINT
DURABLE 8 INCH WHITE LINE (OPTION ITEM)
143+19 TO 143+31 SOLID LT (NO PARKING)

TEMPORARY CROSSWALK MARKING, PAINT
DURABLE CROSSWALK MARKING (OPTION ITEM)
141+05 LT TO RT

REHAB. DROP INLETS, CATCH BASINS,
OR MANHOLES, CLASS I, CLASS II
144+28 RT
144+71 RT

PORTLAND CEMENT
CONCRETE SIDEWALK, 5 INCH
141+03 TO 141+07 RT (RAMP TYPE 6)
141+03 TO 141+08 LT (RAMP TYPE 6)

DETECTABLE WARNING SURFACE (DWS)
141+05 LT
141+05 RT

REMOVING SIGNS
AS SHOWN - 2

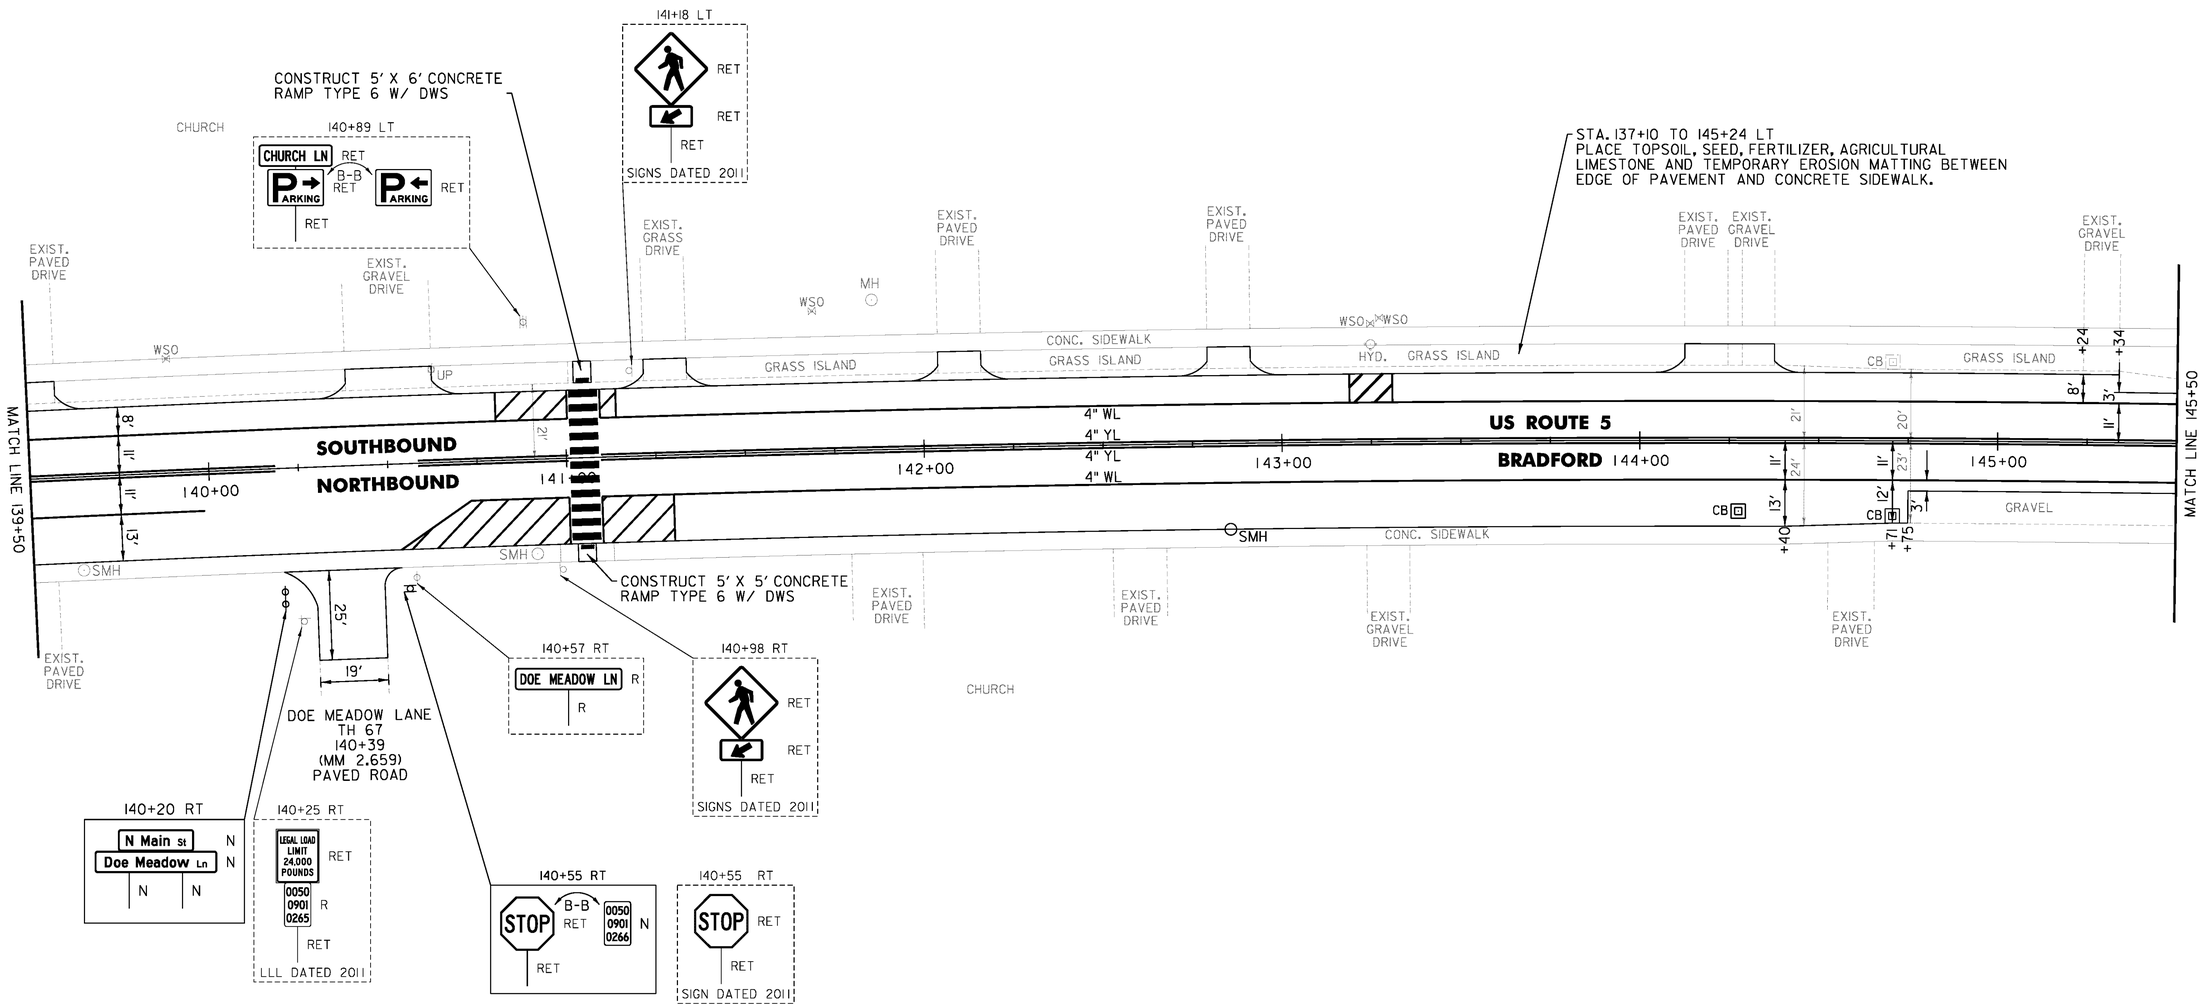

NOT TO SCALE

PROJECT NAME: BRADFORD-RYEGATE	
PROJECT NUMBER: STP 2929(I)	
FILE NAME: z10c264bdr.dgn	PLOT DATE: 2/4/2016
PROJECT LEADER: P. SHEDD	DRAWN BY: W. GORDON
DESIGNED BY: N. LEMAY	CHECKED BY: P. SHEDD
US 5 PLAN SHEET II	SHEET 69 OF 239

CLD 14-0278