


1 AS2 PLAN VIEW IN FORM
1/2" = 1'-0"

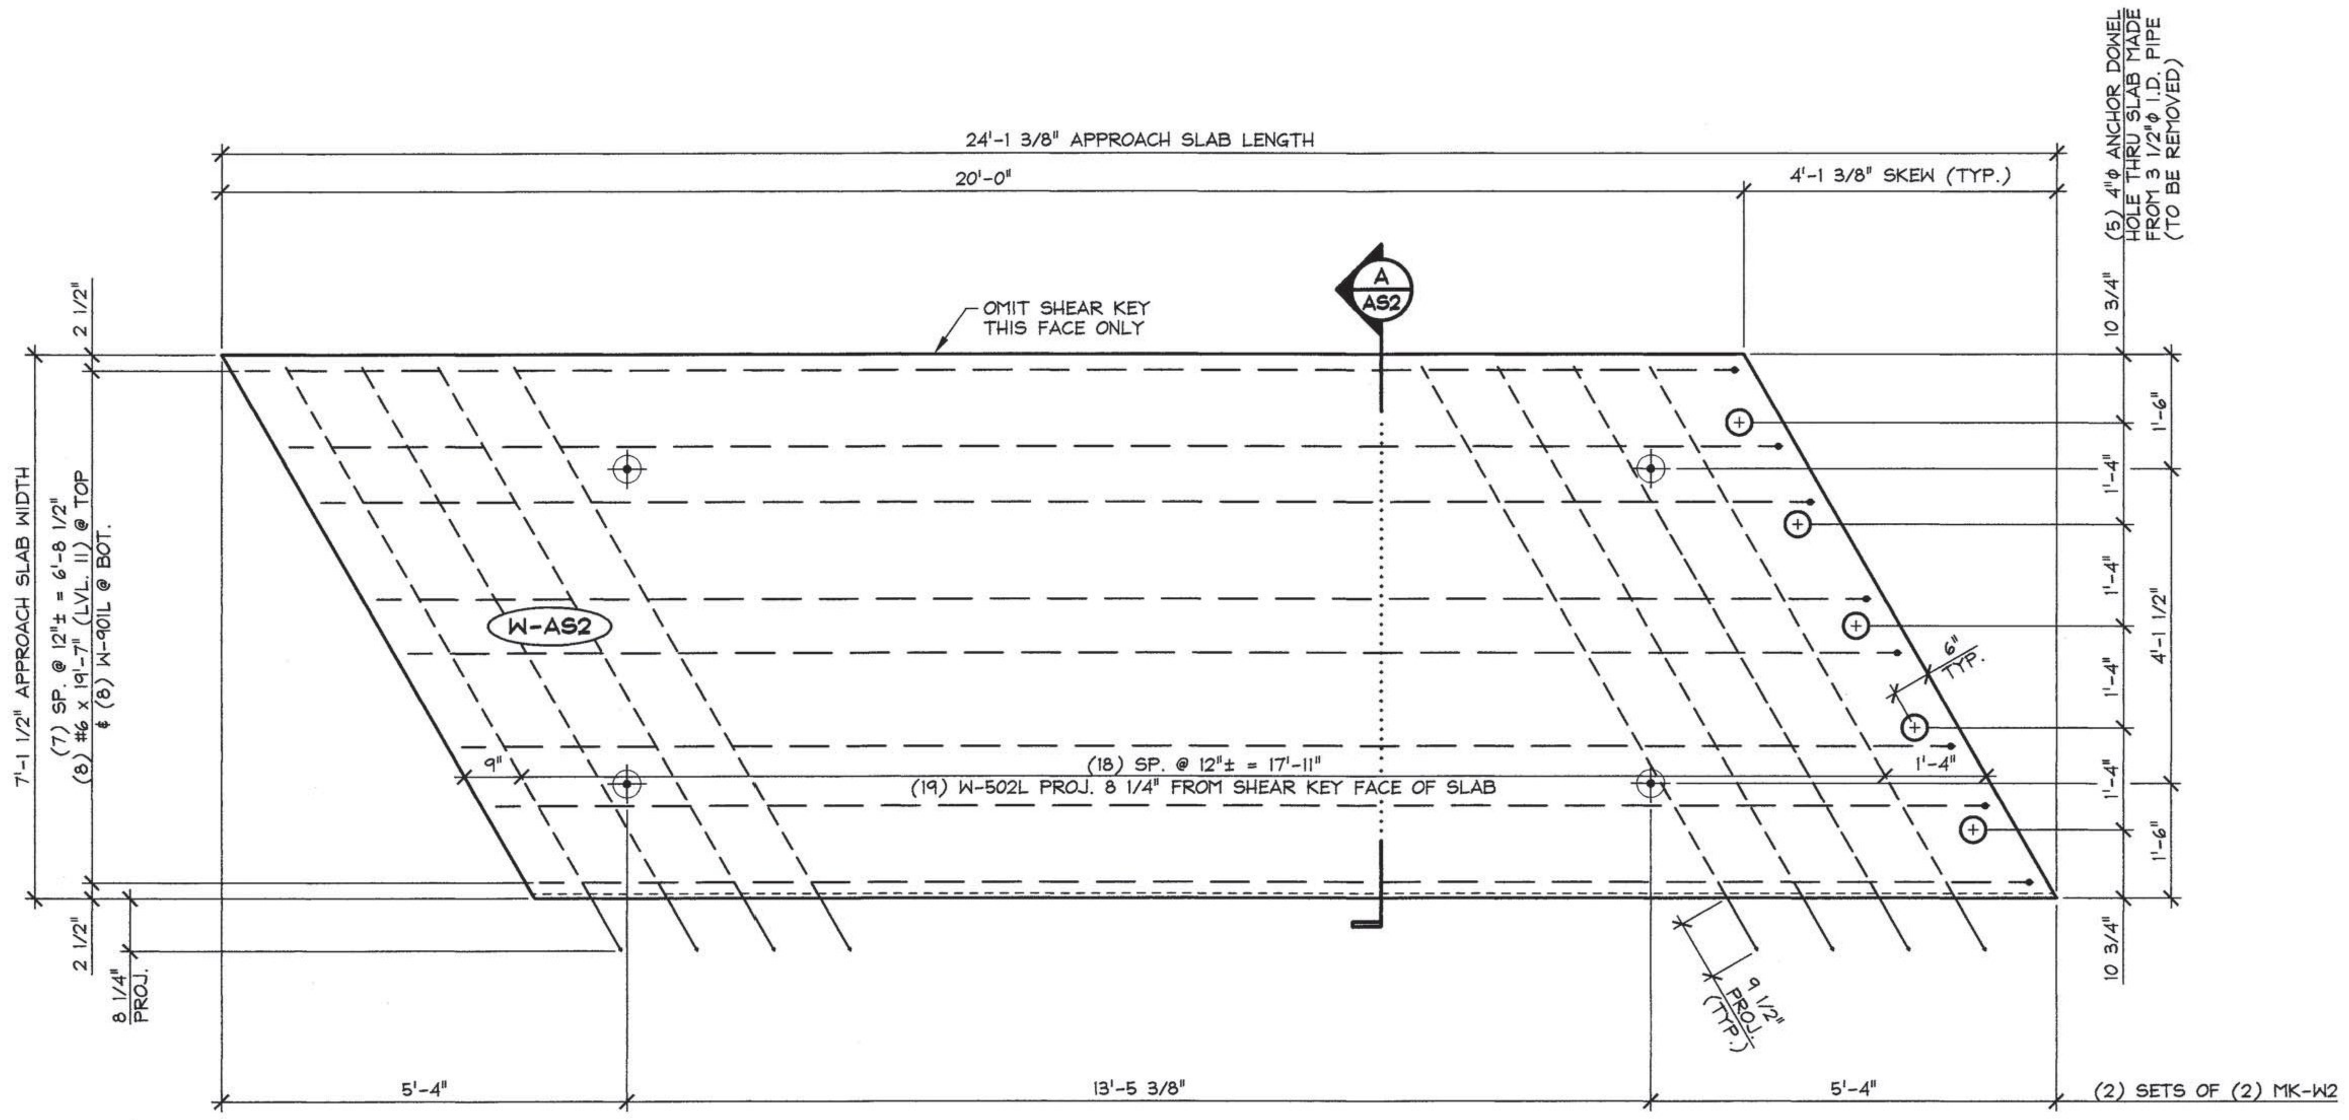


3 AS2 PLAN VIEW IN FORM
1/2" = 1'-0"




2 AS2 LONGITUDINAL SECTION
1/2" = 1'-0"

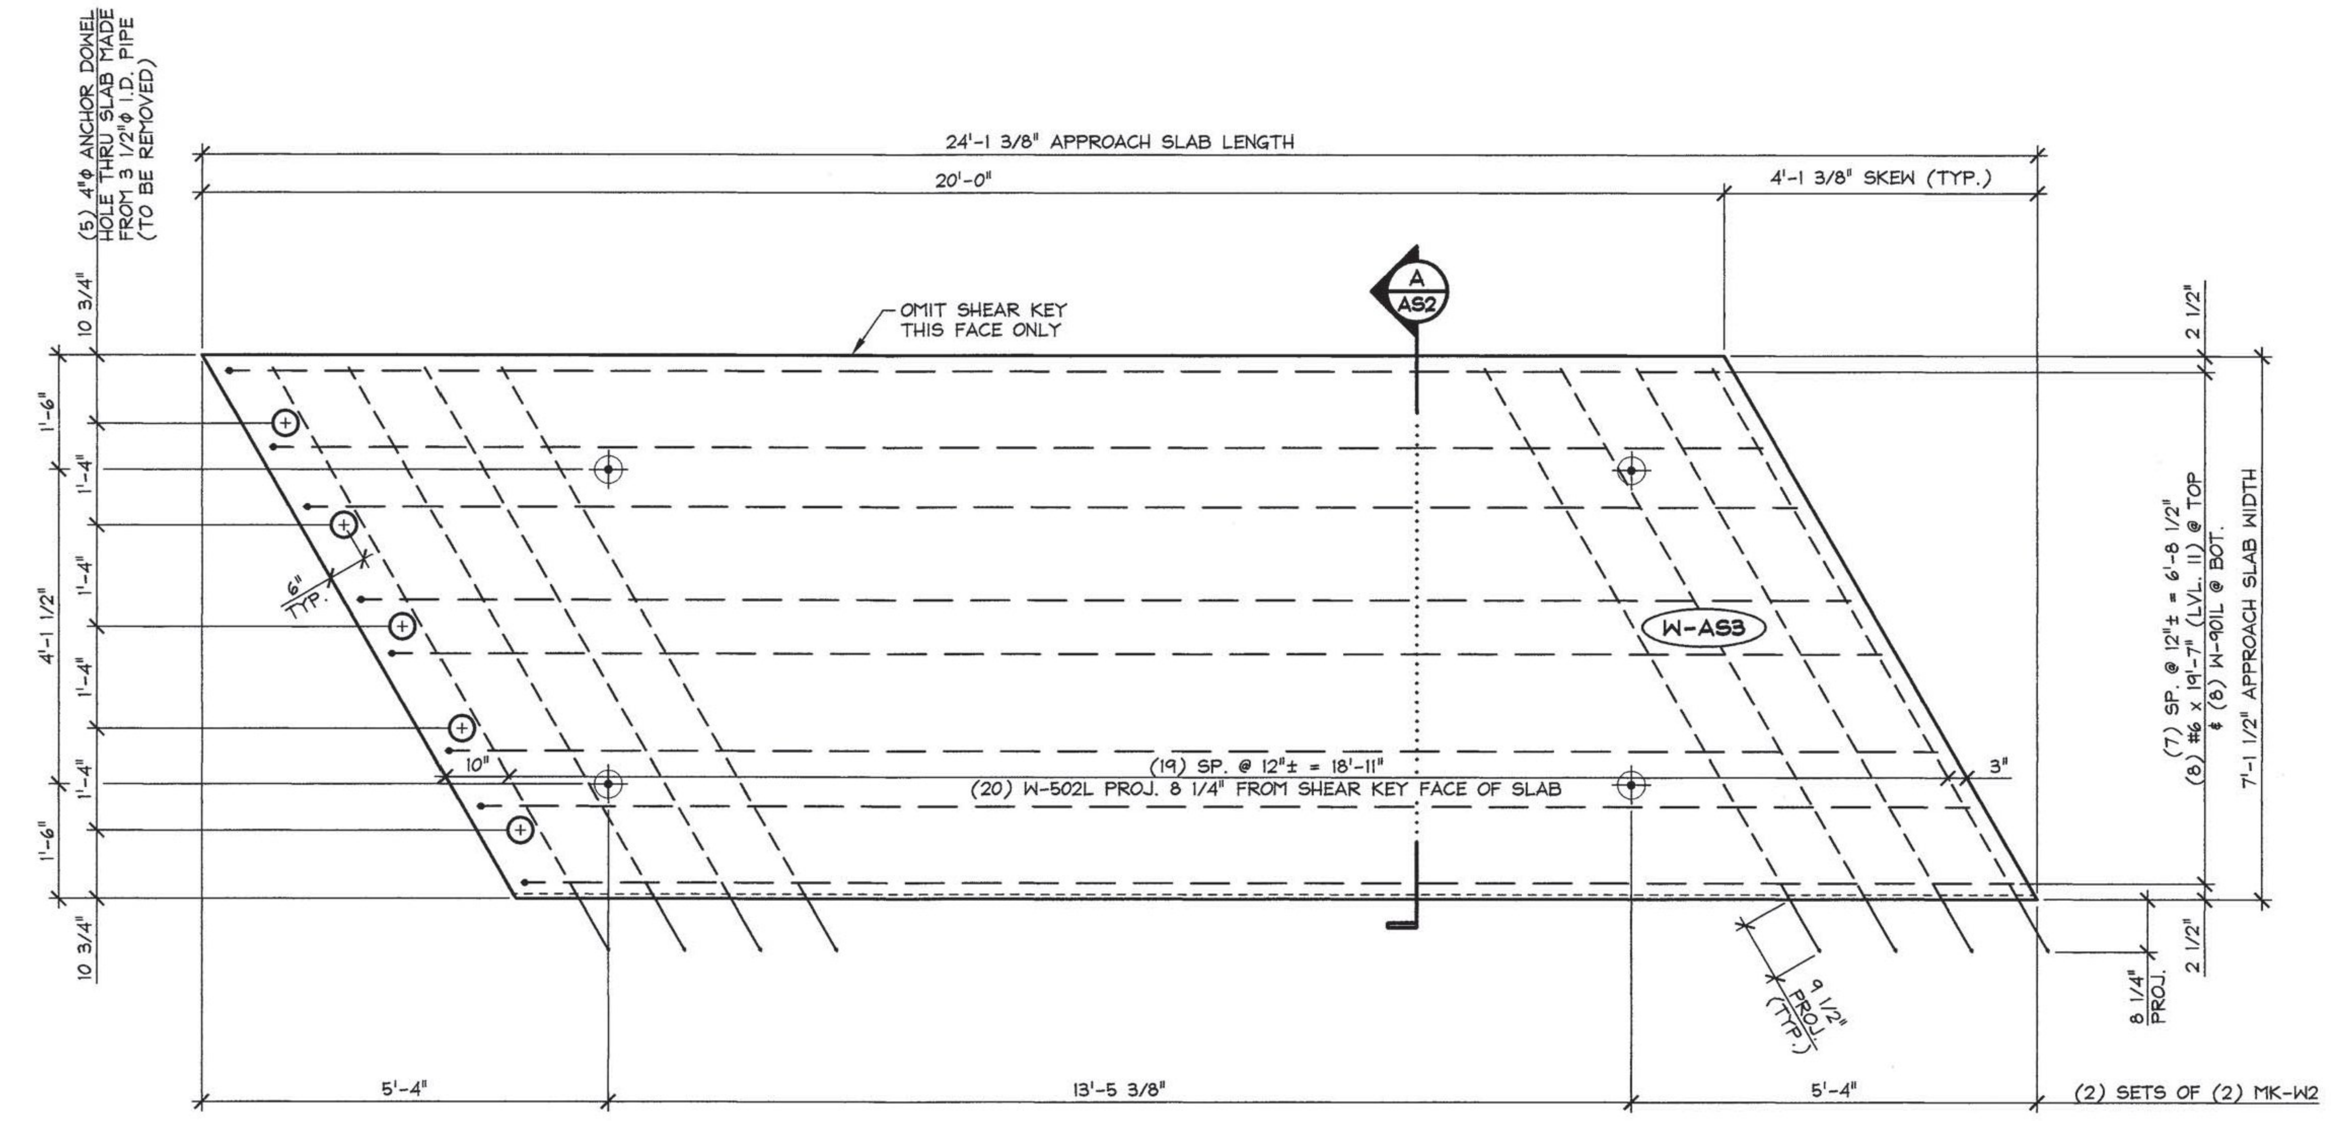


4 AS2 LONGITUDINAL SECTION
1/2" = 1'-0"

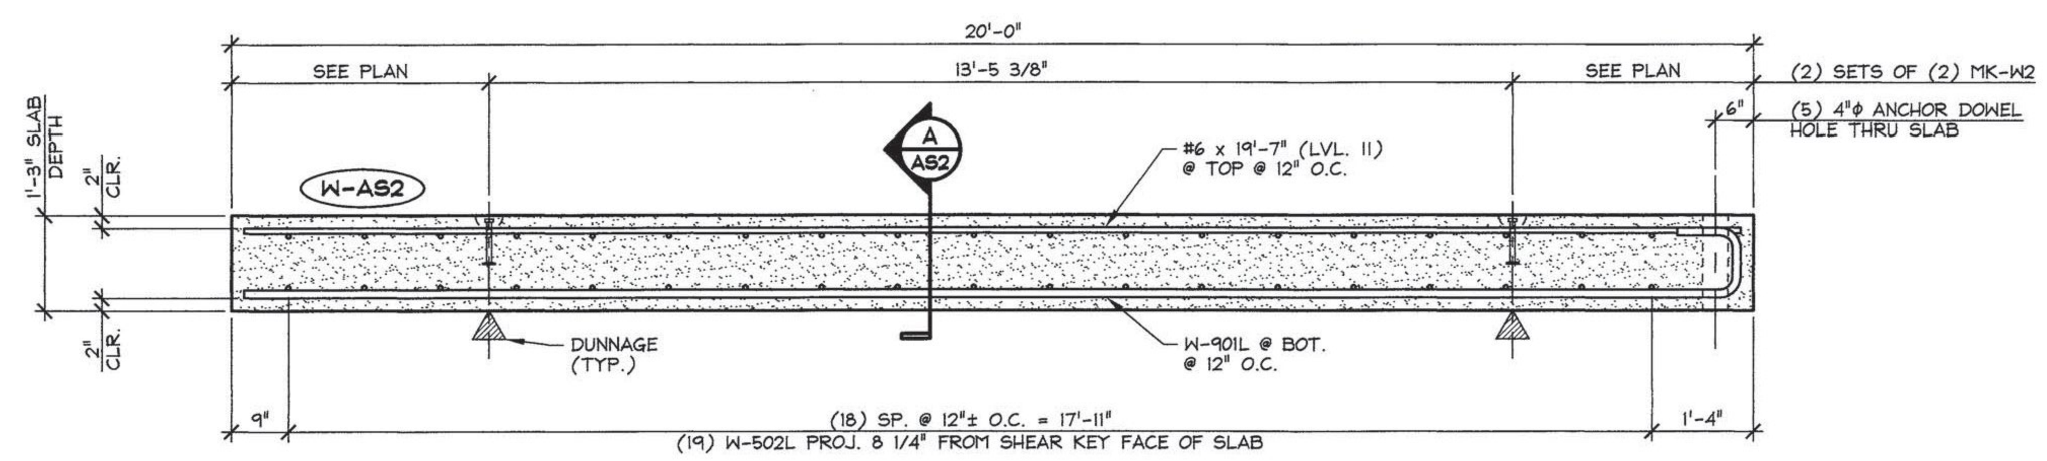


A AS2 APPROACH SLAB SECTION
1" = 1'-0"

- △F DENOTES FORM FINISH
- △F DENOTES FLOAT FINISH
- △R DENOTES ROUGHENED FINISH
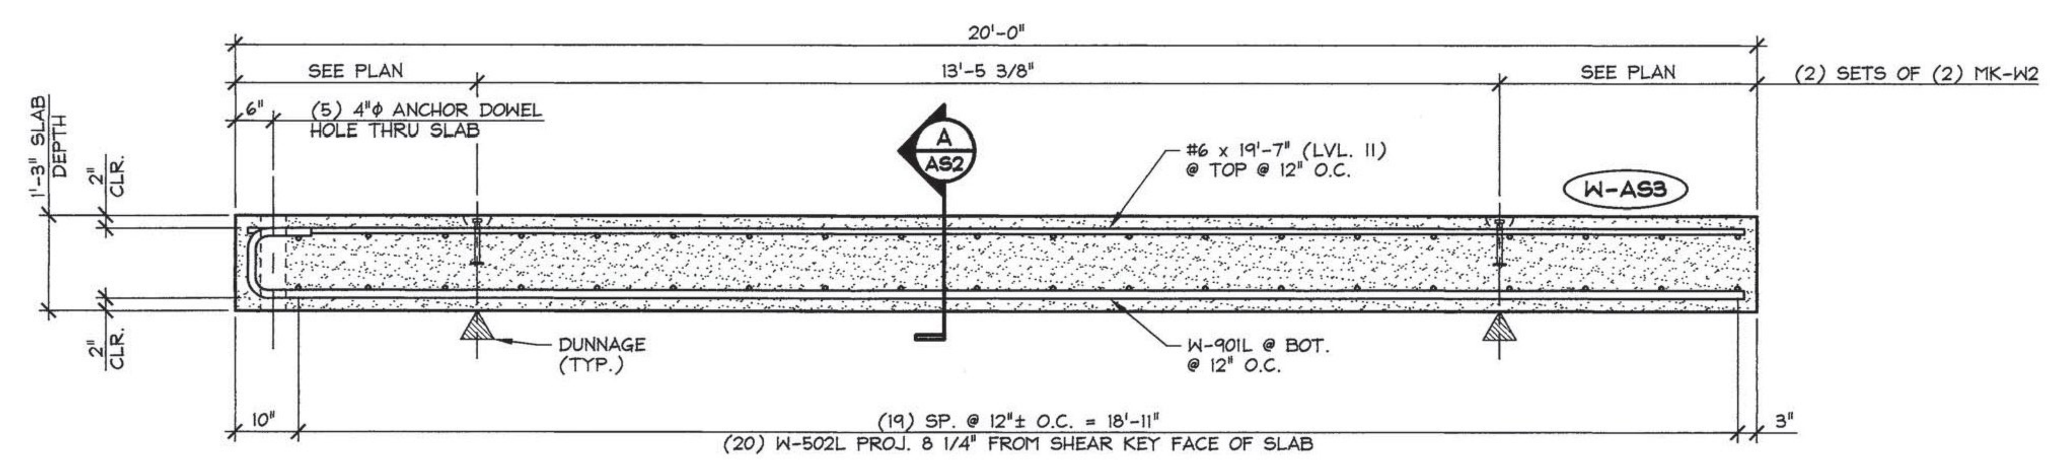
| MARK: W-AS2 | QTY.: 2 | WT.: 13.26 T | VOL.: 6.55 cy |
|---|---|---|---|
| MARK: W-AS3 | QTY.: 2 | WT.: 13.26 T | VOL.: 6.55 cy |

MATERIAL LIST / APPROACH SLAB
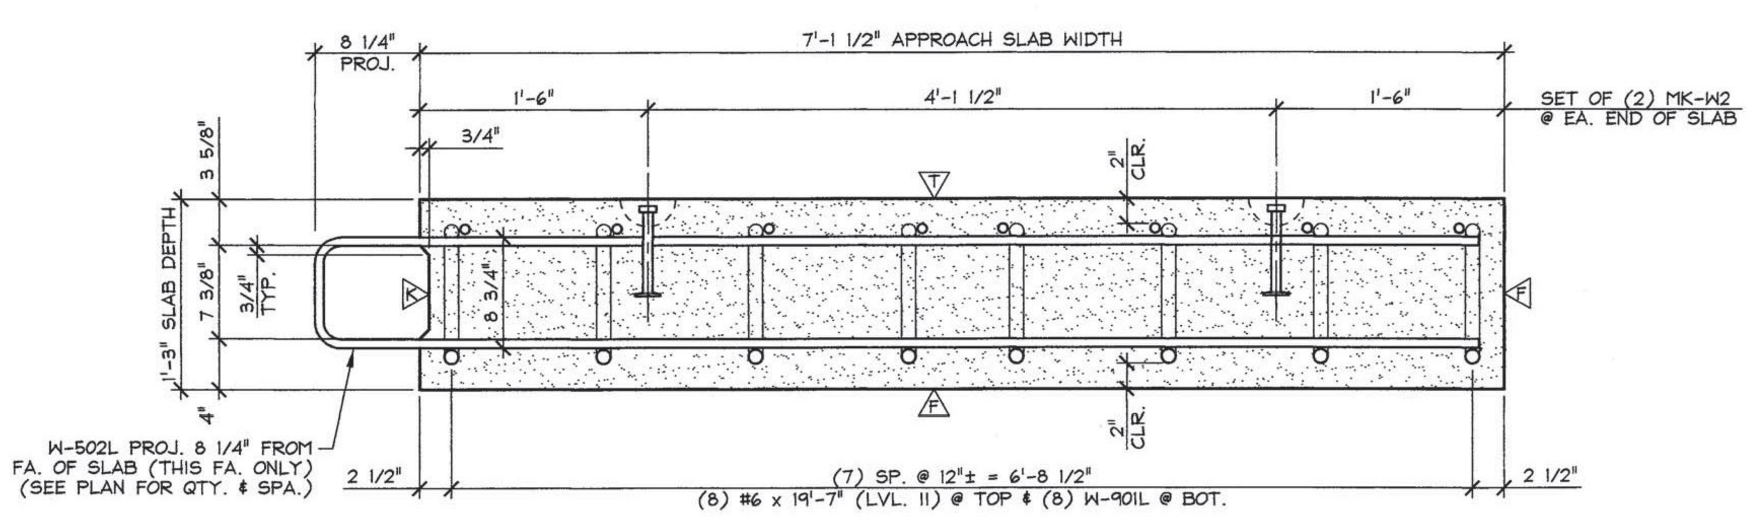
| ITEM | MARK | DESCRIPTION | QTY./SLAB W-AS2 | QTY./SLAB W-AS3 |
|---|---|---|---|---|
| 1 | W-502L | #5 BENT BAR (LEVEL II, DUAL COATED) | 19 | 20 |
| 2 | | | | |
| 3 | | #6 x 19'-7" (LEVEL II, DUAL COATED) | 8 | 8 |
| 4 | | | | |
| 5 | W-901L | #9 BENT BAR (LEVEL II, DUAL COATED) | 8 | 8 |
| 6 | | | | |
| 7 | | | | |
| 8 | MK-W2 | 4T x 7 1/8" SWIFT LIFT LIFTER | 4 | 4 |
| 9 | | | | |
| 10 | | | | |

APPROVAL STAMP:

Vermont Agency of Transportation
RECEIVED
Barnard ER BRF 0241(39) Precast Shop Submittal 1-27-2014_review FINAL.pdf
CK'D BY JDG/JW OK'D BY WDL
January 27, 2014
RESUBMIT No Approved
BY KMH DATE 02/10/2014


J.P. CARRARA & SONS INC.
Precast & Prestress Manufacturer
2464 CASE STR., MIDDLEBURY, VERMONT 05753 Phone:(802)388-6361 Fax:(802)388-9010

MILLER CONSTRUCTION, INC.
CONTRACTOR
BARNARD, VERMONT


STATE OF VERMONT AGENCY OF TRANSPORTATION
COUNTY OF WINDSOR

TOWN OF BARNARD
VT ROUTE 12, MAJOR COLLECTOR
BRIDGE NO.: 25 PROJECT NO.: ER BRF 0241(39)

# PRECAST APPROACH SLAB DETAILS

| | |
|---|---|
| DATE: DEC. 18, 2013 | |
| SCALE: NOTED | |
| CHKD: - | DFTM: B.L. |
| JOB NO: 23413-013 | |
| DWG. NO: AS2 | |

F:\VT-Bridges\23413-13 Barnard\23413-AS2.dwg, 12/18/2013 4:02:42 PM