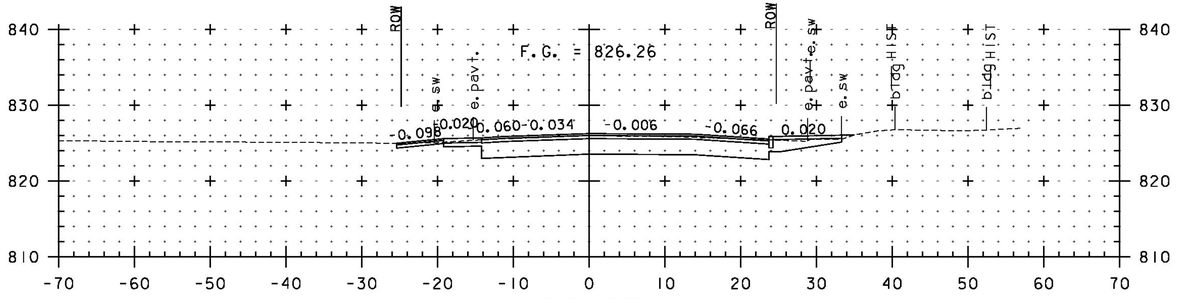

24+93
WALKWAY RT

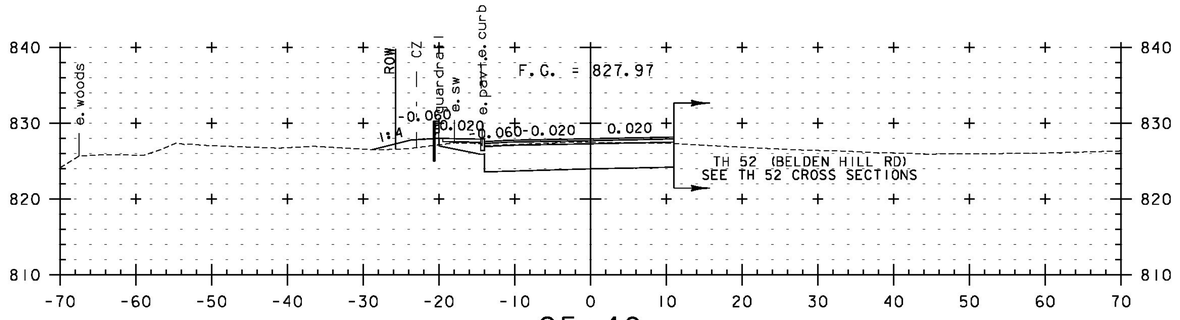

25+40
TH 52 RT

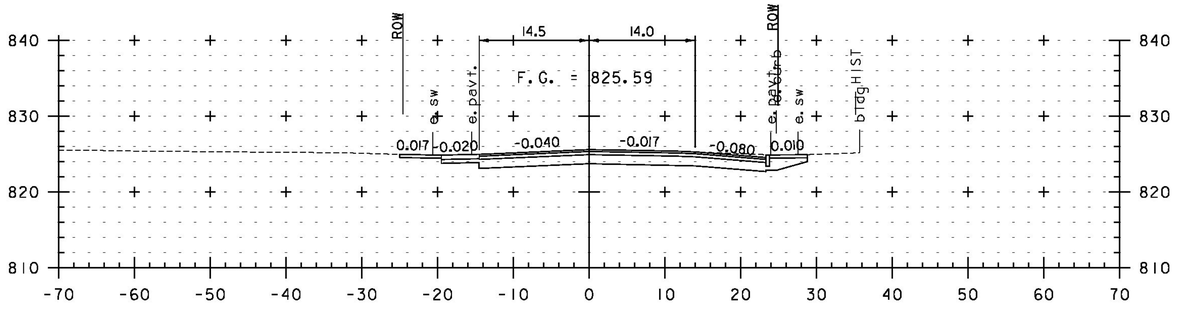

24+75
DRIVE LT

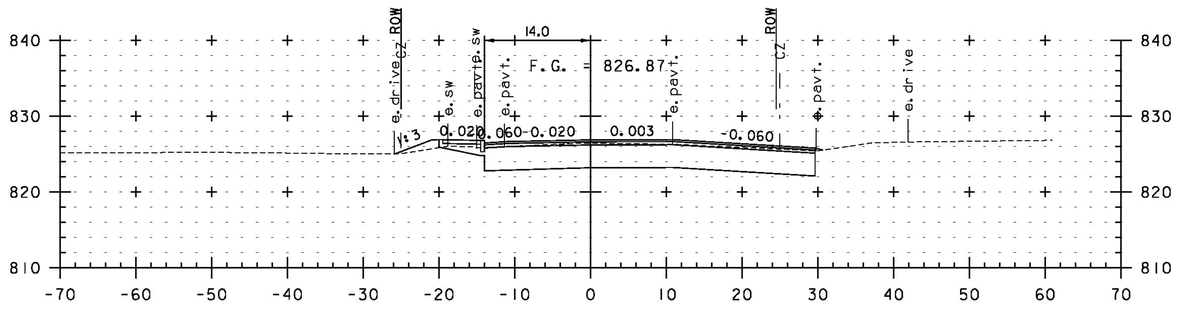

25+10
BEGIN PROJECT

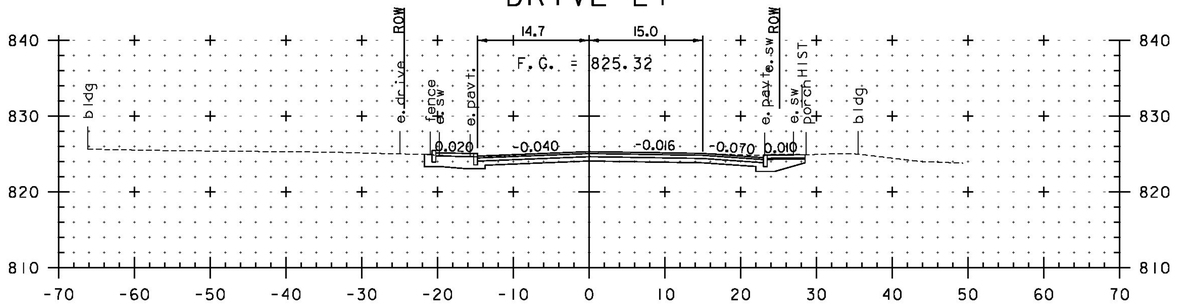

24+62

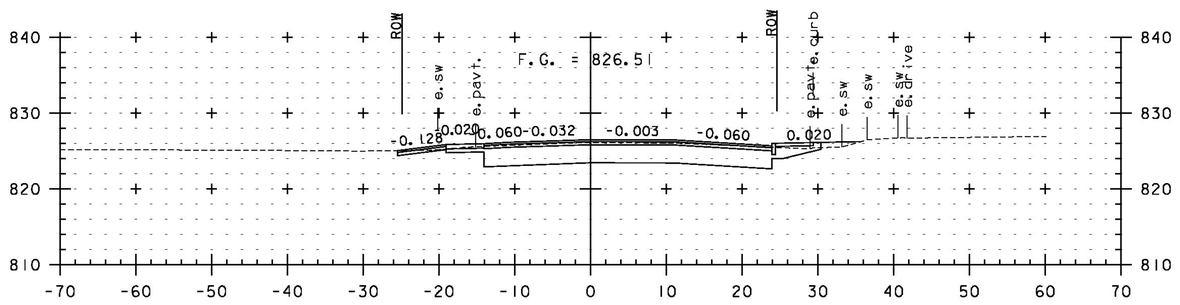

25+00
DRIVE LT

0 10 20
(SCALE 1" = 10')

STA. 24+62 TO STA. 25+40

CLD CONSULTING ENGINEERS

PROJECT NAME:	BURKE
PROJECT NUMBER:	BRF 0269(13)
FILE NAME: 10c412/cos/z10c412xsl.dgn	PLOT DATE: 10/14/2014
PROJECT LEADER: J. BYATT	DRAWN BY: M. HALEY
DESIGNED BY: M. HALEY	CHECKED BY: P. SHEDD
VT 114 CROSS SECTIONS 2	SHEET 58 OF 73

CLD 12-0121 MODEL: XS02