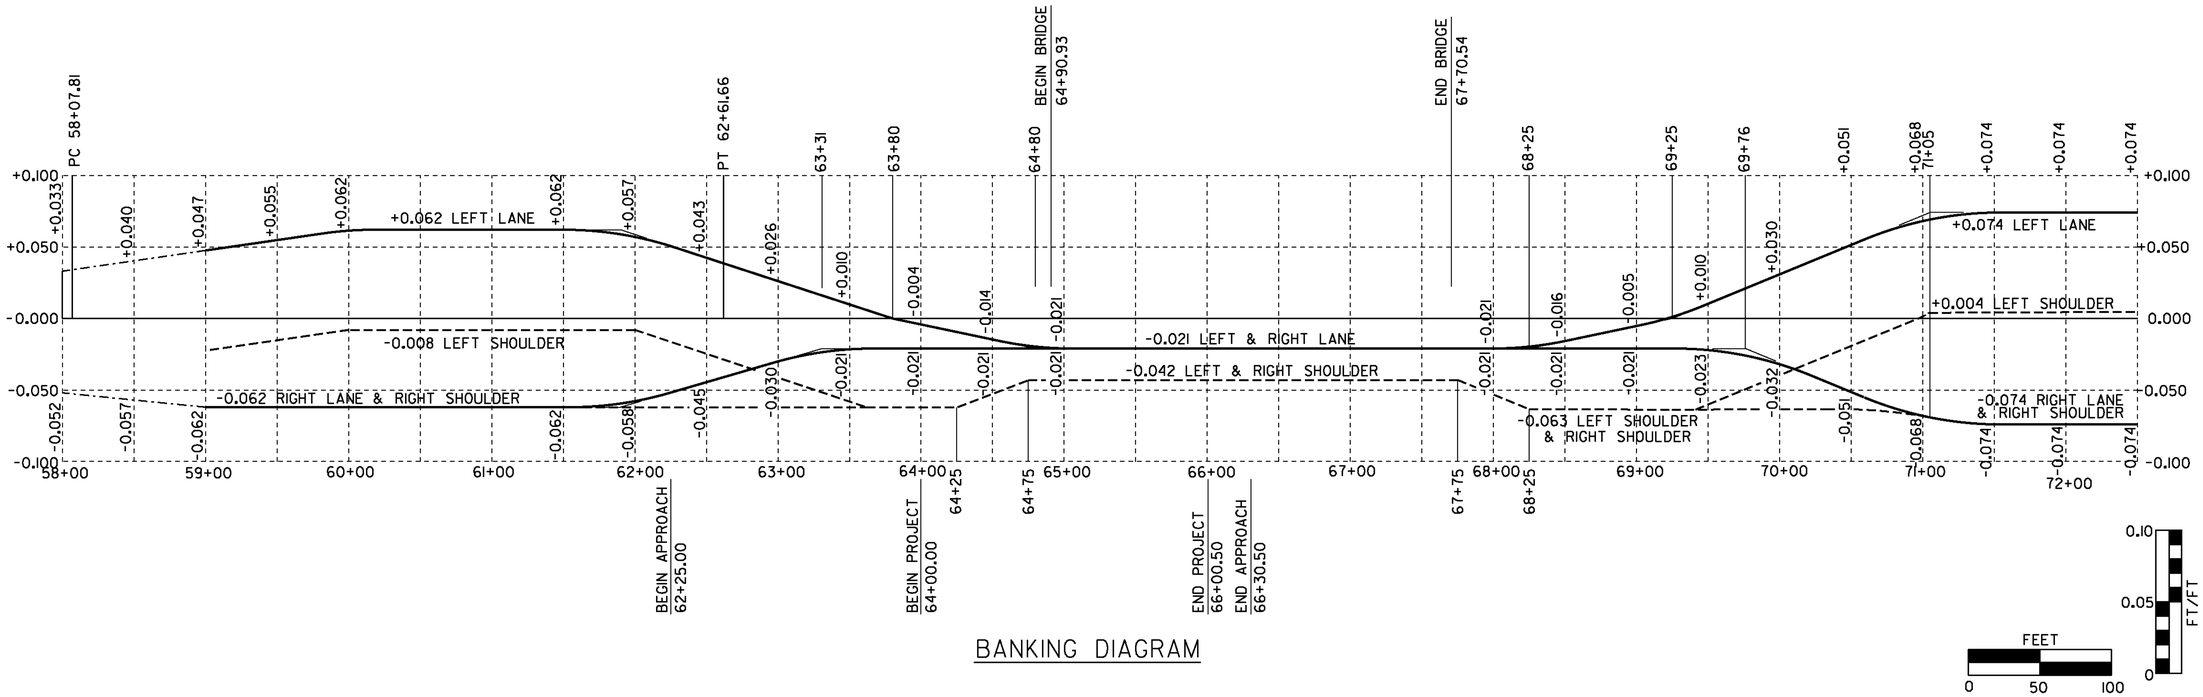

BANKING DIAGRAM

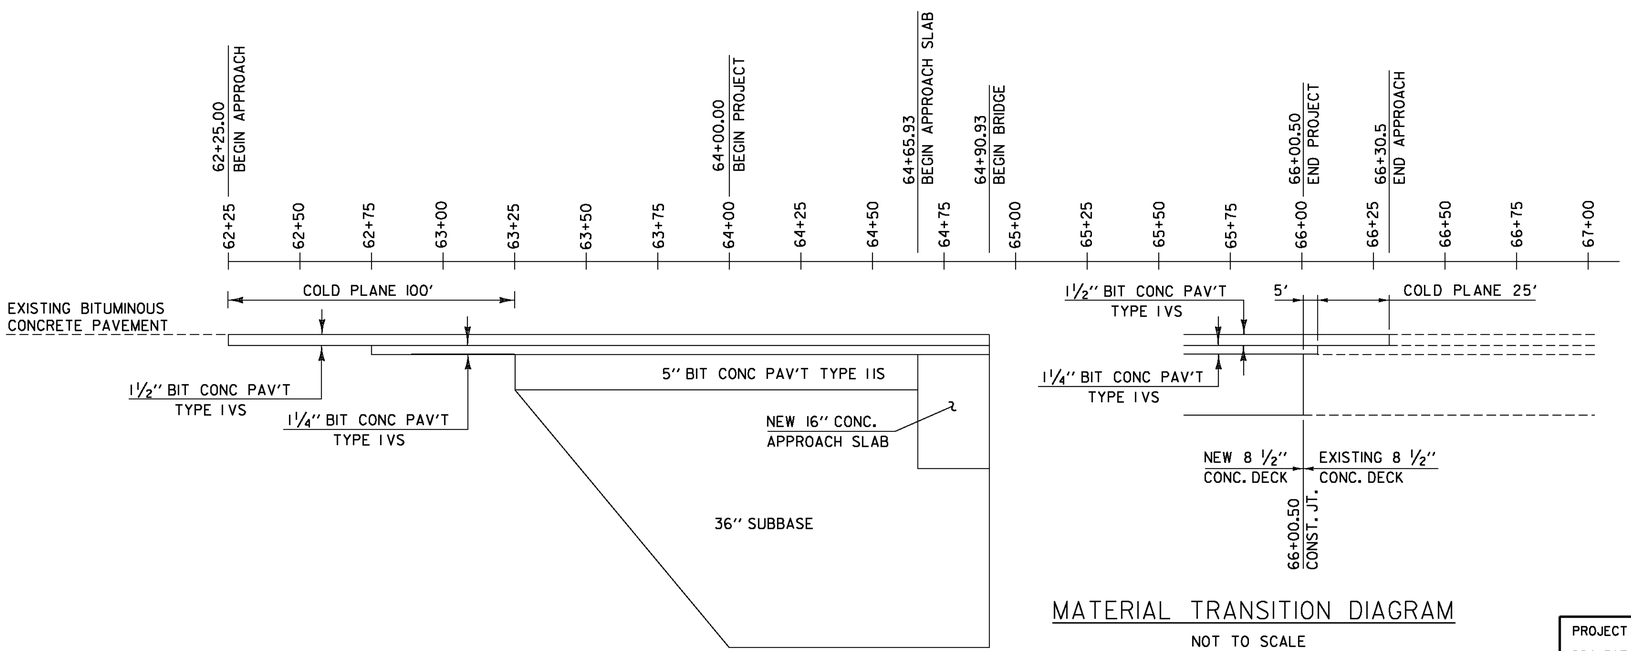

MATERIAL TRANSITION DIAGRAM

NOT TO SCALE

PROJECT NAME: WOODFORD	
PROJECT NUMBER: ER BHF 010-1(44)	
FILE NAME: sllb214banking.dgn	PLOT DATE: 23-MAR-2012
PROJECT LEADER: C. CARLSON	DRAWN BY: C. MOONEY
DESIGNED BY: M. EVANS-MONGEON	CHECKED BY: EVANS-MONGEON
BANKING DIAGRAM & MATERIAL TRANSITION	SHEET 16 OF 58