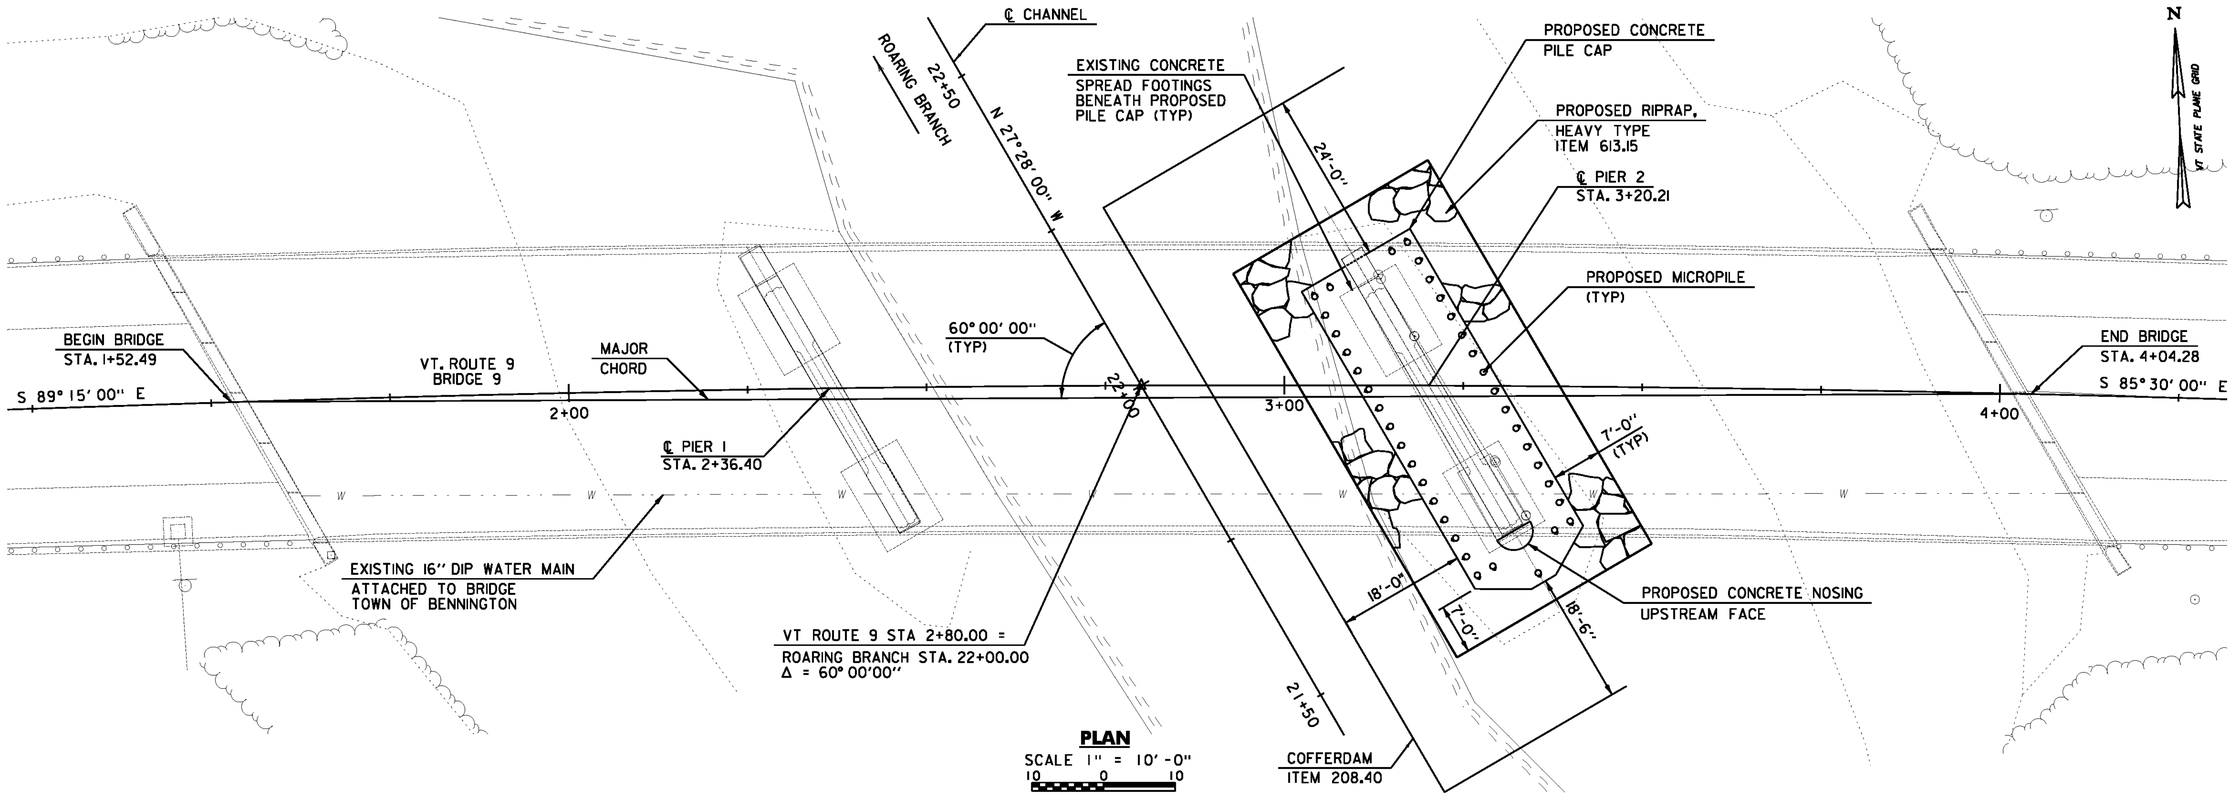

PLAN

SCALE 1" = 10'-0"

10 0 10

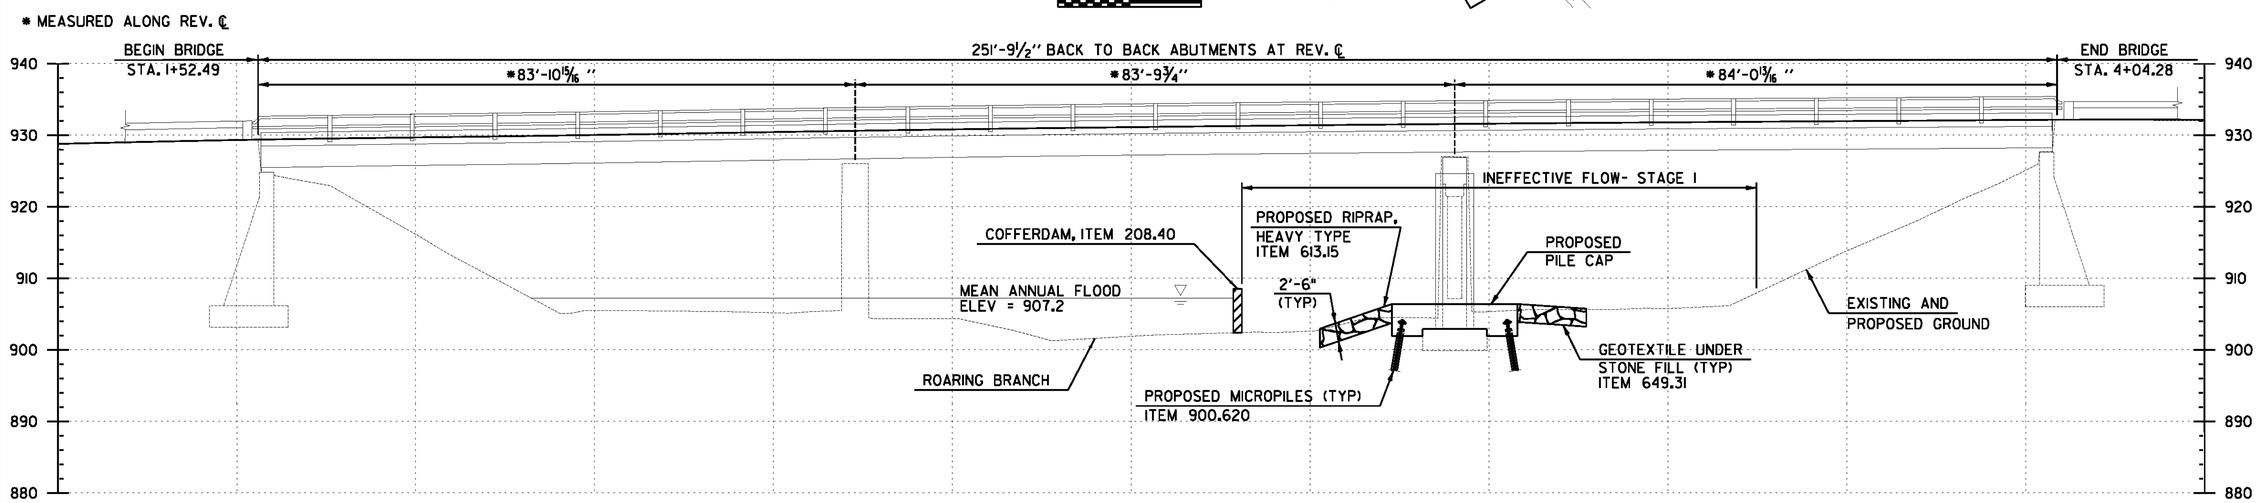

ELEVATION

SCALE 1" = 10'-0"

10 0 10

NOTE:

1. THE COFFERDAM LIMITS SHOWN IN PLAN REPRESENT THE MAXIMUM COFFERDAM SIZE PERMISSIBLE TO SATISFY PERMITTING AND ENVIRONMENTAL REQUIREMENTS. ACTUAL COFFERDAM LIMITS TO BE DETERMINED BY THE CONTRACTOR.

CHA

PLAN AND ELEVATION STAGE 1

PROJECT NAME: BENNINGTON	
PROJECT NUMBER: ER BHF 010-1(45)	
FILE NAME: z11b326_pe_stg1.dgn	PLOT DATE: 9/6/2012
PROJECT LEADER: D.E.G.	DRAWN BY: M.E.D.
DESIGNED BY: K.J.K.	CHECKED BY: A.M.P.
DWG. NO.: z11b326pestg1.1	SHEET 23 OF 40

FILE NAME = V:\Projects\ANY\K2\23770\CADD_MSTN\z11b326_pe_stg1.dgn
DATE/TIME = 9/6/2012
USER = 4869