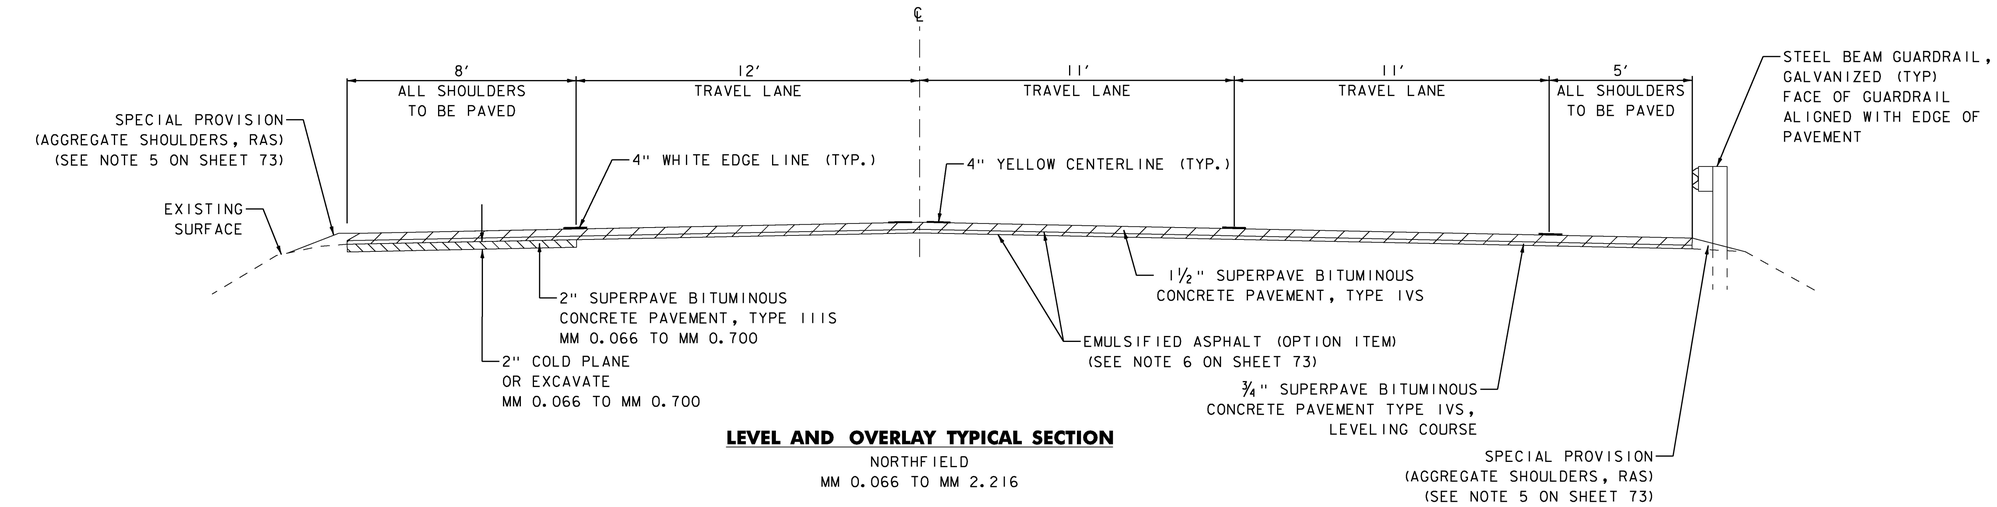

LEVEL AND OVERLAY TYPICAL SECTION

NORTHFIELD
MM 0.066 TO MM 2.216

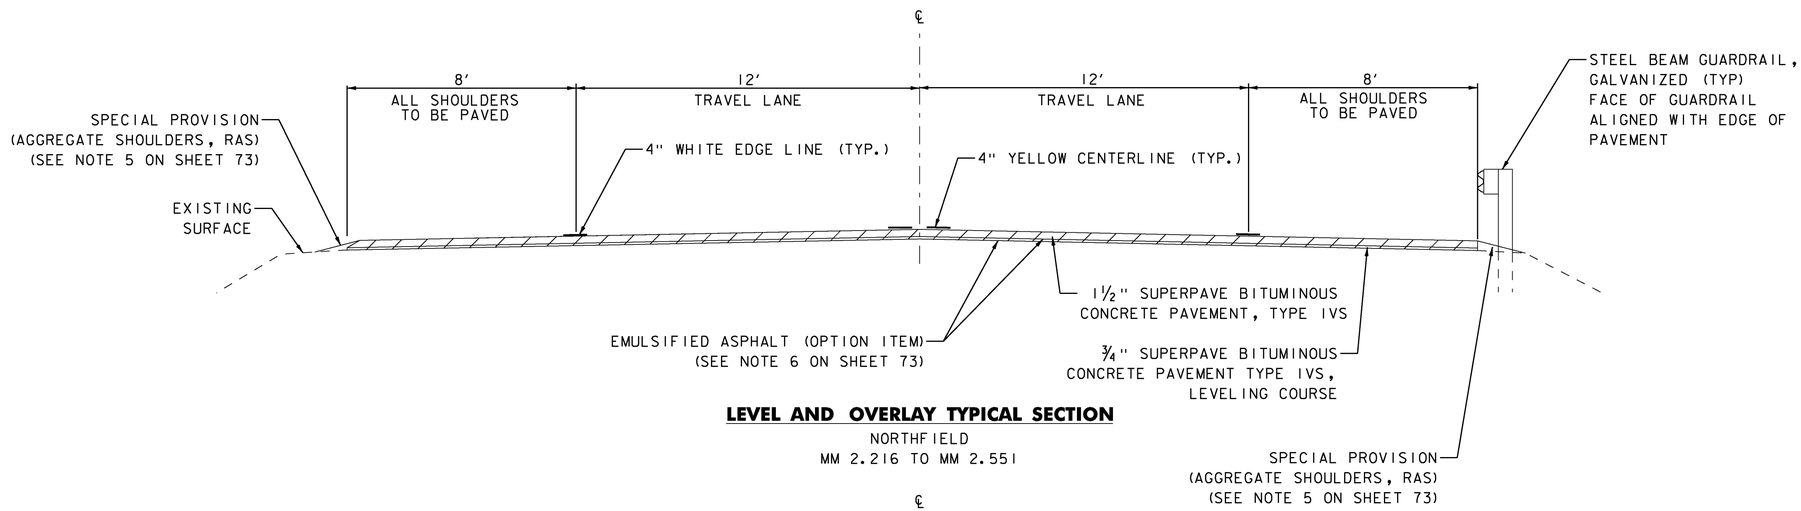

LEVEL AND OVERLAY TYPICAL SECTION

NORTHFIELD
MM 2.216 TO MM 2.551

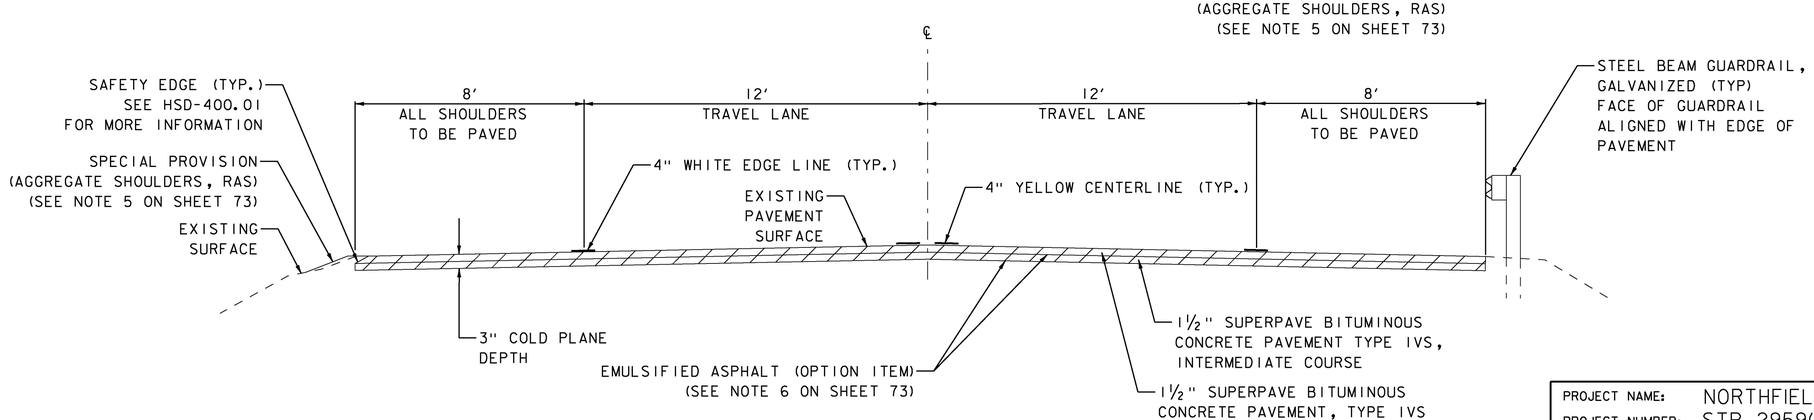

COLD PLANE TYPICAL SECTION

WILLIAMSTOWN
MM W 0.000 TO MM W 0.142

NOT TO SCALE

PROJECT NAME: NORTHFIELD - WILLIAMSTOWN	
PROJECT NUMBER: STP 2959(I)	
FILE NAME: z15v022typ.dgn	PLOT DATE: 4/26/2016
PROJECT LEADER: C. LATHROP	DRAWN BY: O. DALMER
DESIGNED BY: J. GOODALL	CHECKED BY: C. LATHROP
PROJECT TYPICAL SECTIONS SHEET 2	SHEET 75 OF 202