STONE FILL, TYPE I
MM 3.850 - MM 3.855 RT

SPECIAL PROVISION (BOX BEAM GUARDRAIL W/7 FEET POSTS)
MM 3.850 - MM 3.862 RT

REMOVAL AND DISPOSAL OF GUARDRAIL
MM 3.850 - MM 3.861 RT

DURABLE 4 INCH WHITE LINE (SEE OPTION ITEMS) & TEMPORARY 4 INCH WHITE LINE, PAINT
MM 3.850 - MM 4.150 (SOLID LT & RT)

DURABLE 4 INCH YELLOW LINE (SEE OPTION ITEMS) & TEMPORARY 4 INCH YELLOW LINE, PAINT
MM 3.850 - MM 3.914 (SOLID LT, DASHED RT)
MM 3.914 - MM 3.942 (DASHED LT & RT)
MM 3.942 - MM 4.079 (DASHED LT, SOLID RT)
MM 4.079 - MM 4.150 (SOLID LT & RT)

GEOTEXTILE FOR SILT FENCE
MM 3.850 - MM 3.855 RT

REMOVING SIGNS
AS SHOWN - 3

SPECIAL PROVISION (DECOMMISSION CURB DROP INLET)
MM 3.855 RT

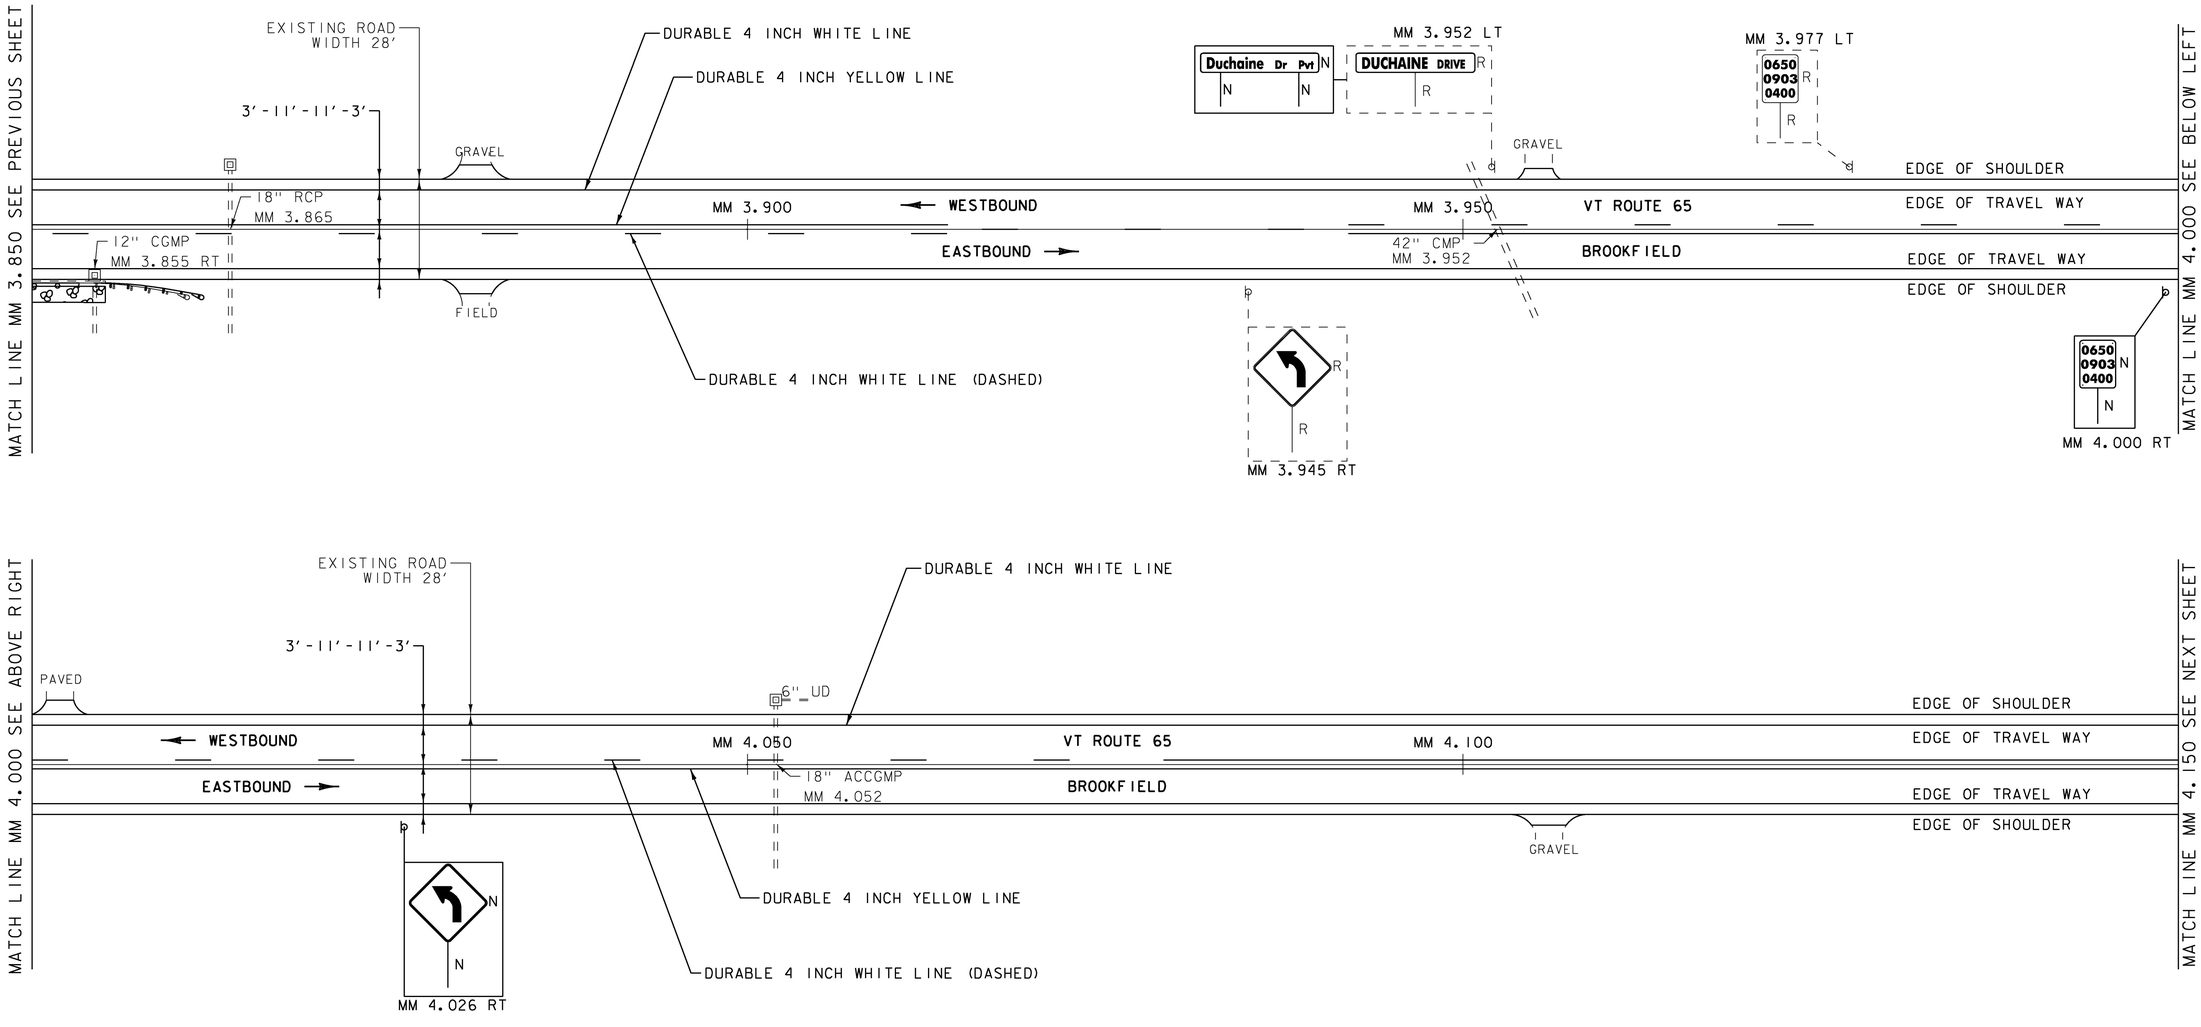

SIGN LEGEND
R = REMOVE
R&S = REMOVE AND SALVAGE
RET = RETAIN
S = SALVAGE
N = NEW
B-B = BACK TO BACK
— · — = EXISTING
—— = NEW

NOT TO SCALE

PROJECT NAME:	BROOKFIELD
PROJECT NUMBER:	STP 2960(I)
FILE NAME: z15v023bdr.dgn	PLOT DATE: 4/26/2016
PROJECT LEADER: C. LATHROP	DRAWN BY: O. DALMER
DESIGNED BY: S. SOLLA	CHECKED BY: C. LATHROP
PLAN SHEET 5	SHEET 168 OF 202