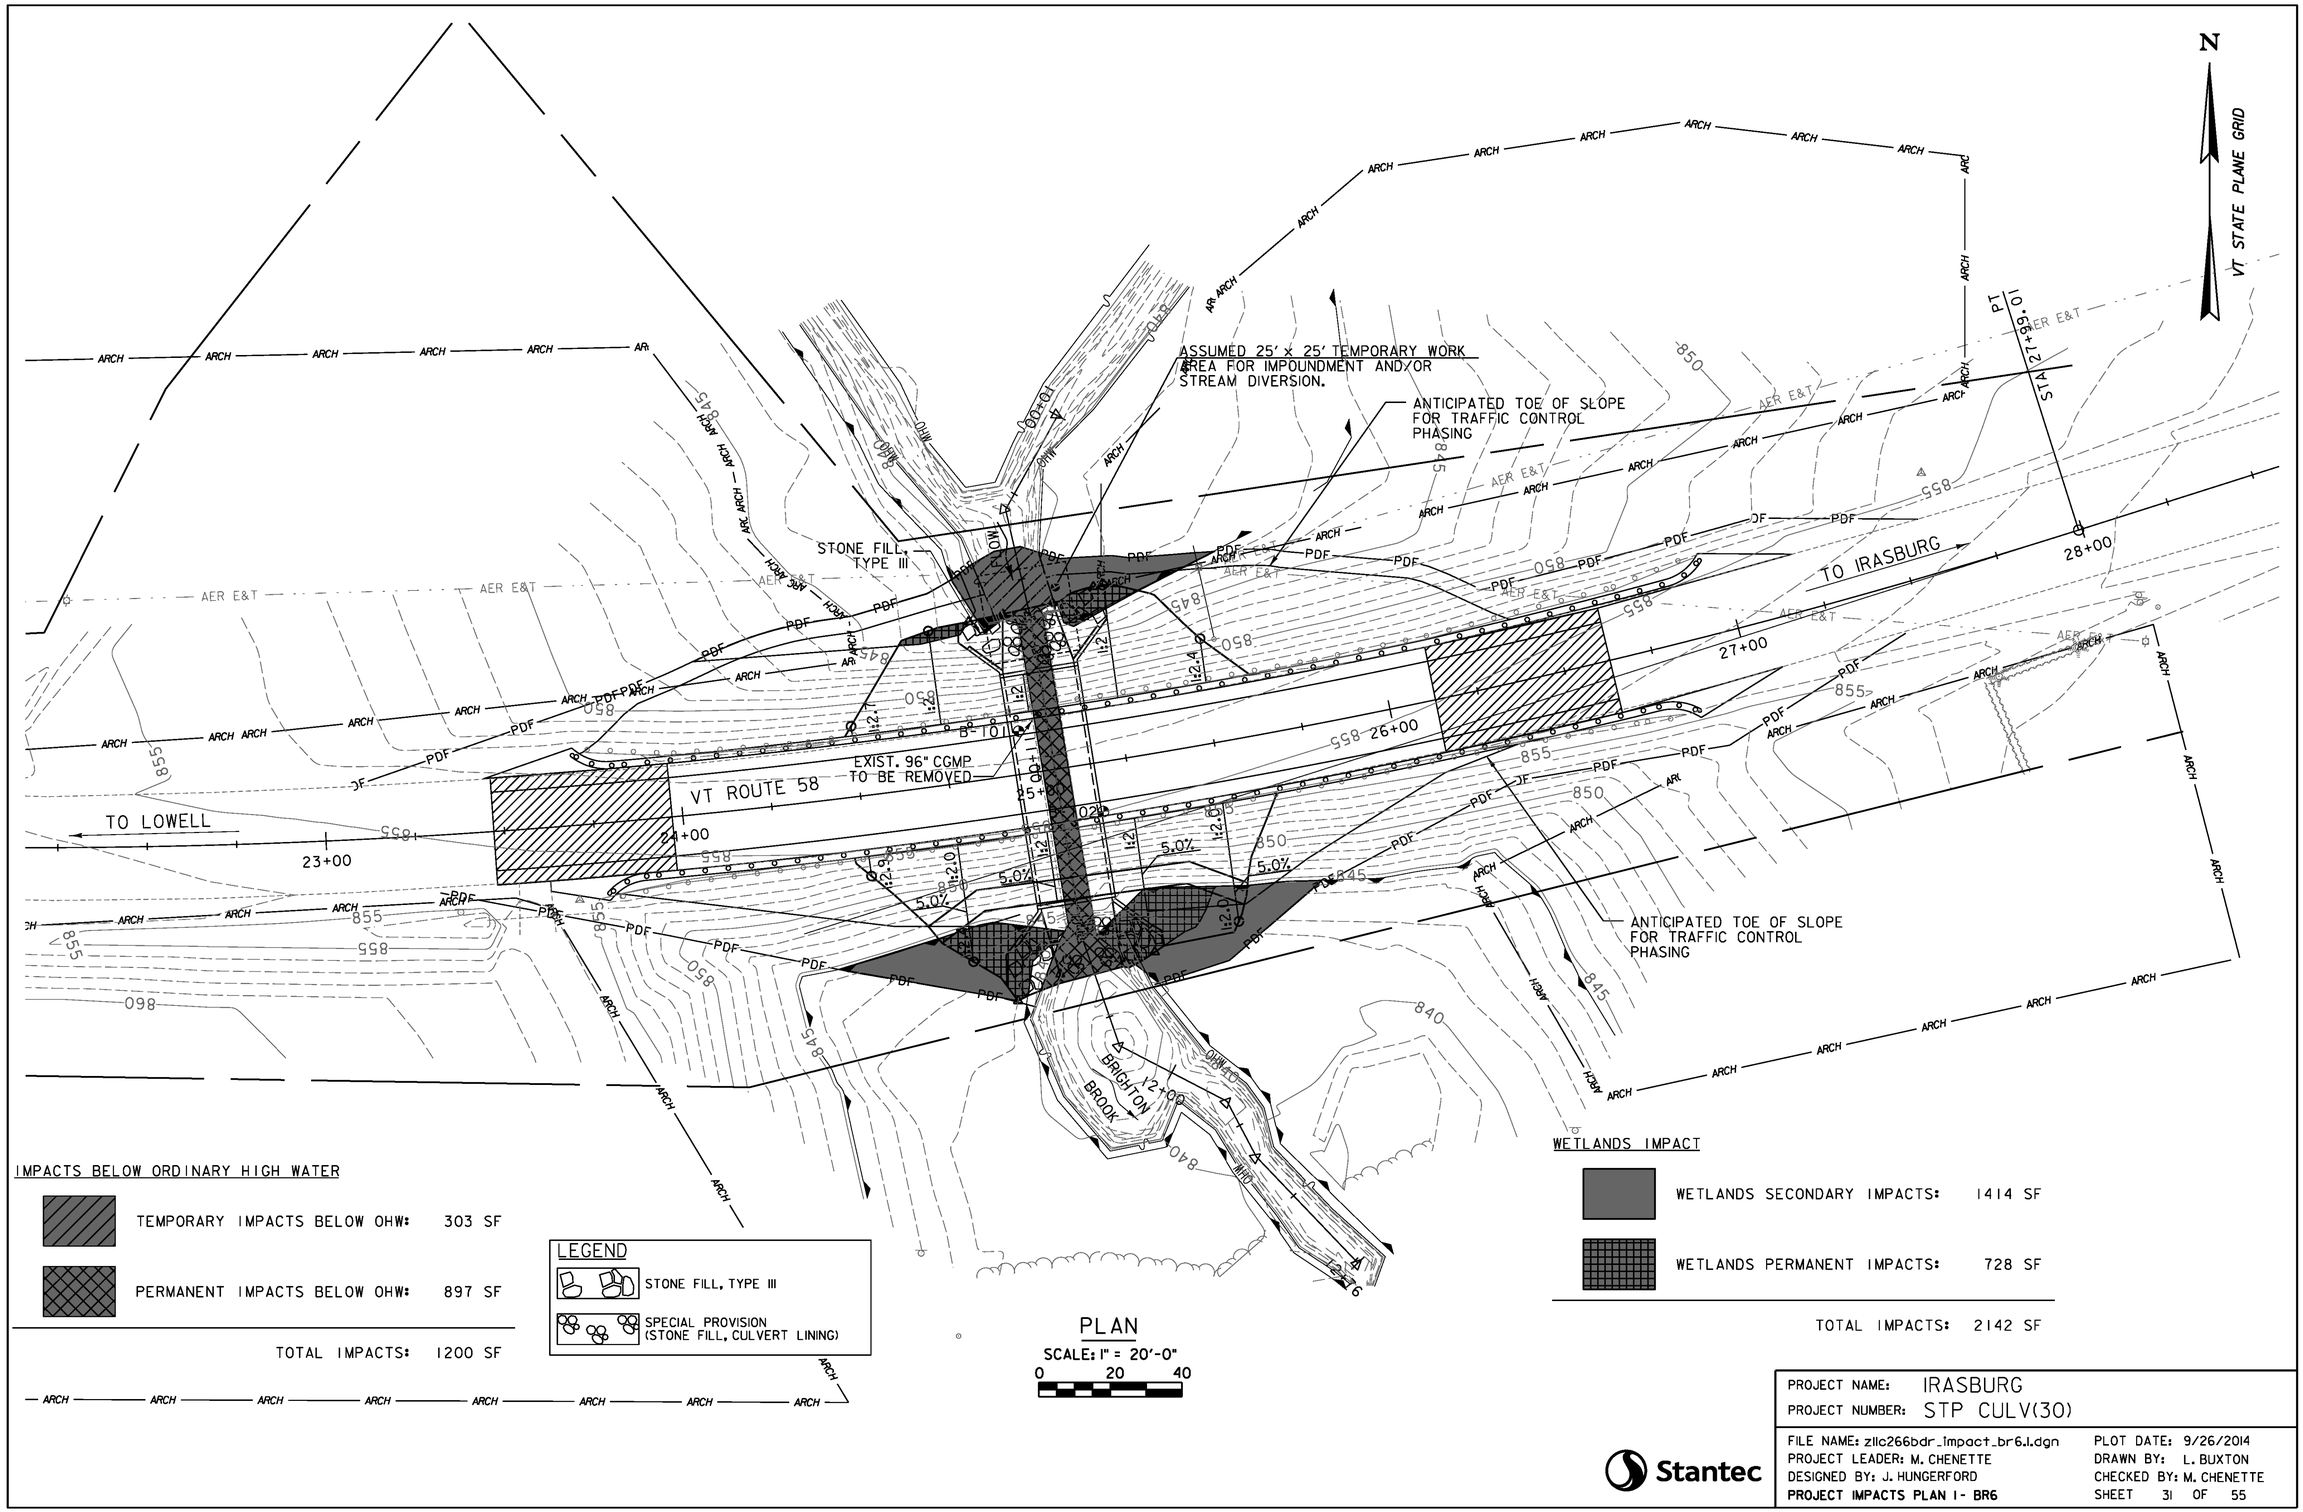

PLAN

SCALE: 1" = 20'-0"

0 20 40

IMPACTS BELOW ORDINARY HIGH WATER

TEMPORARY IMPACTS BELOW OHW:	303 SF
PERMANENT IMPACTS BELOW OHW:	897 SF
TOTAL IMPACTS:	1200 SF

LEGEND

- STONE FILL, TYPE III
- SPECIAL PROVISION (STONE FILL, CULVERT LINING)

WETLANDS IMPACT

WETLANDS SECONDARY IMPACTS:	1414 SF
WETLANDS PERMANENT IMPACTS:	728 SF
TOTAL IMPACTS:	2142 SF

Stantec

PROJECT NAME:	IRASBURG
PROJECT NUMBER:	STP CULV(30)
FILE NAME:	z11c266bdr_impact_br6.1.dgn
PROJECT LEADER:	M. CHENETTE
DESIGNED BY:	J. HUNGERFORD
PROJECT IMPACTS PLAN 1 - BR6	
PLOT DATE:	9/26/2014
DRAWN BY:	L. BUXTON
CHECKED BY:	M. CHENETTE
SHEET	31 OF 55