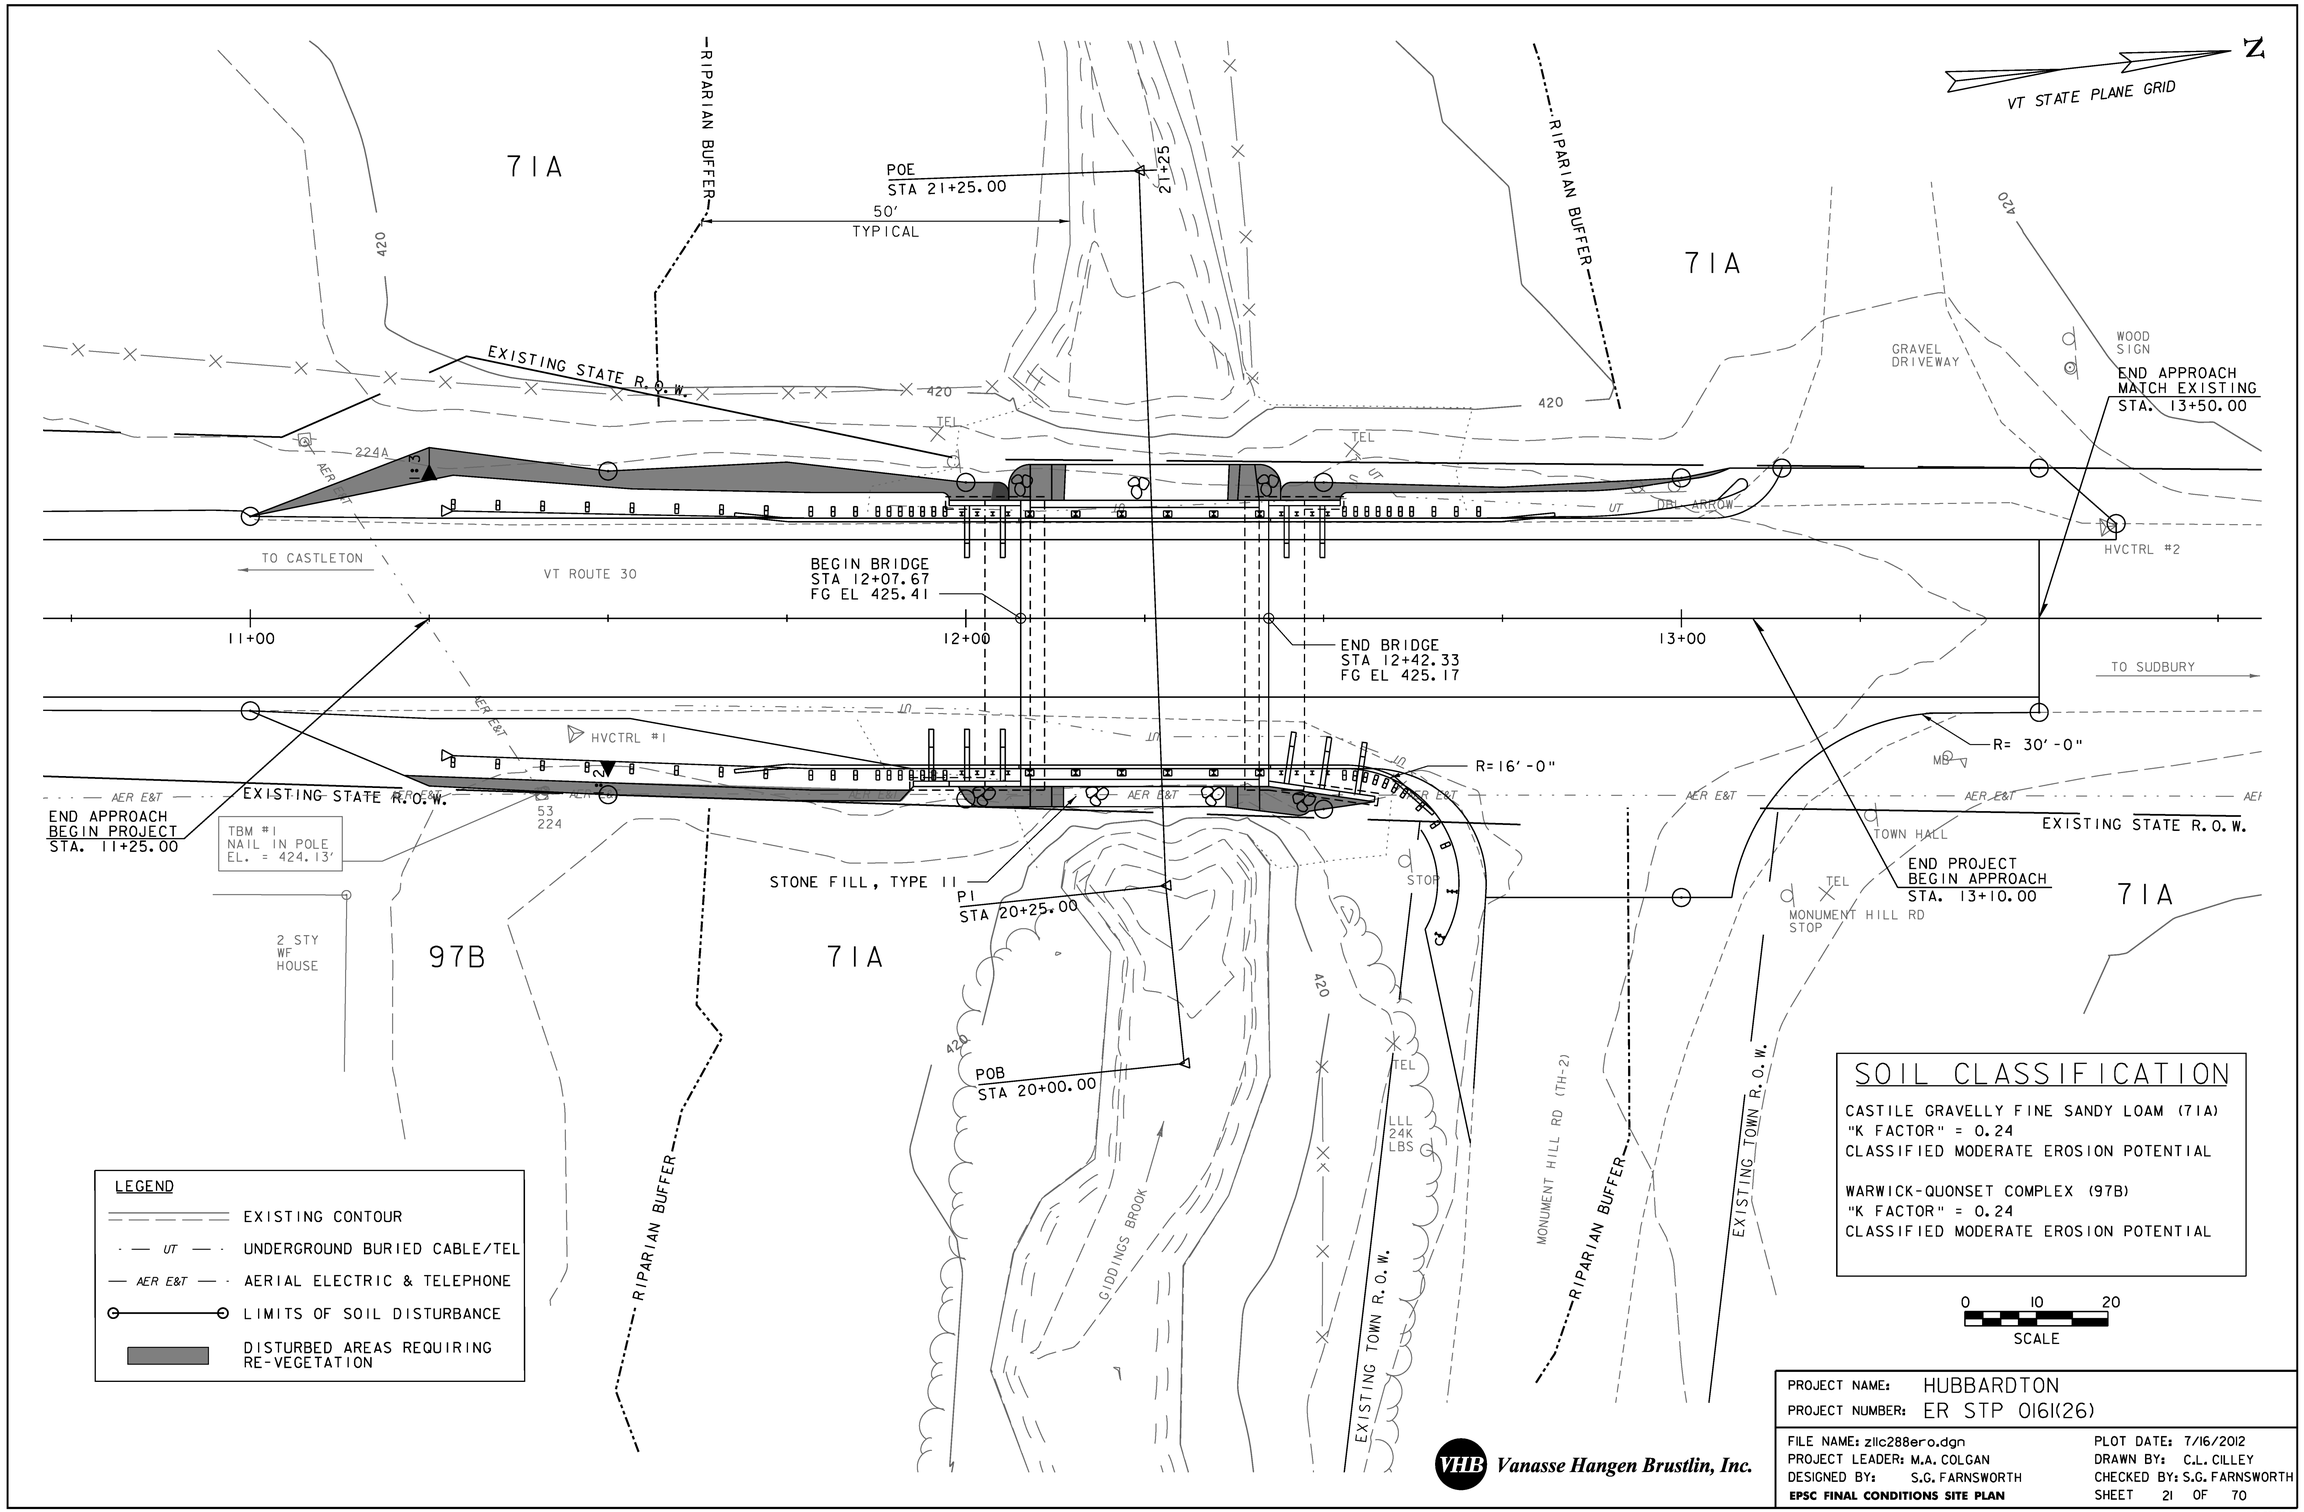

PROJECT NAME: HUBBARDTON
PROJECT NUMBER: ER STP 0161(26)

FILE NAME: z11c288ero.dgn
PROJECT LEADER: M.A. COLGAN
DESIGNED BY: S.G. FARNSWORTH
EPSC FINAL CONDITIONS SITE PLAN

PLOT DATE: 7/16/2012
DRAWN BY: C.L. CILLEY
CHECKED BY: S.G. FARNSWORTH
SHEET 21 OF 70

VHB 57478.01