FOR ALL REMAINING CONSTRUCTION & DETAILING NOTES SEE SHEET 74

REMOVING SIGNS
AS SHOWN - 56

ERECTING SALVAGED SIGNS
AS SHOWN - 3

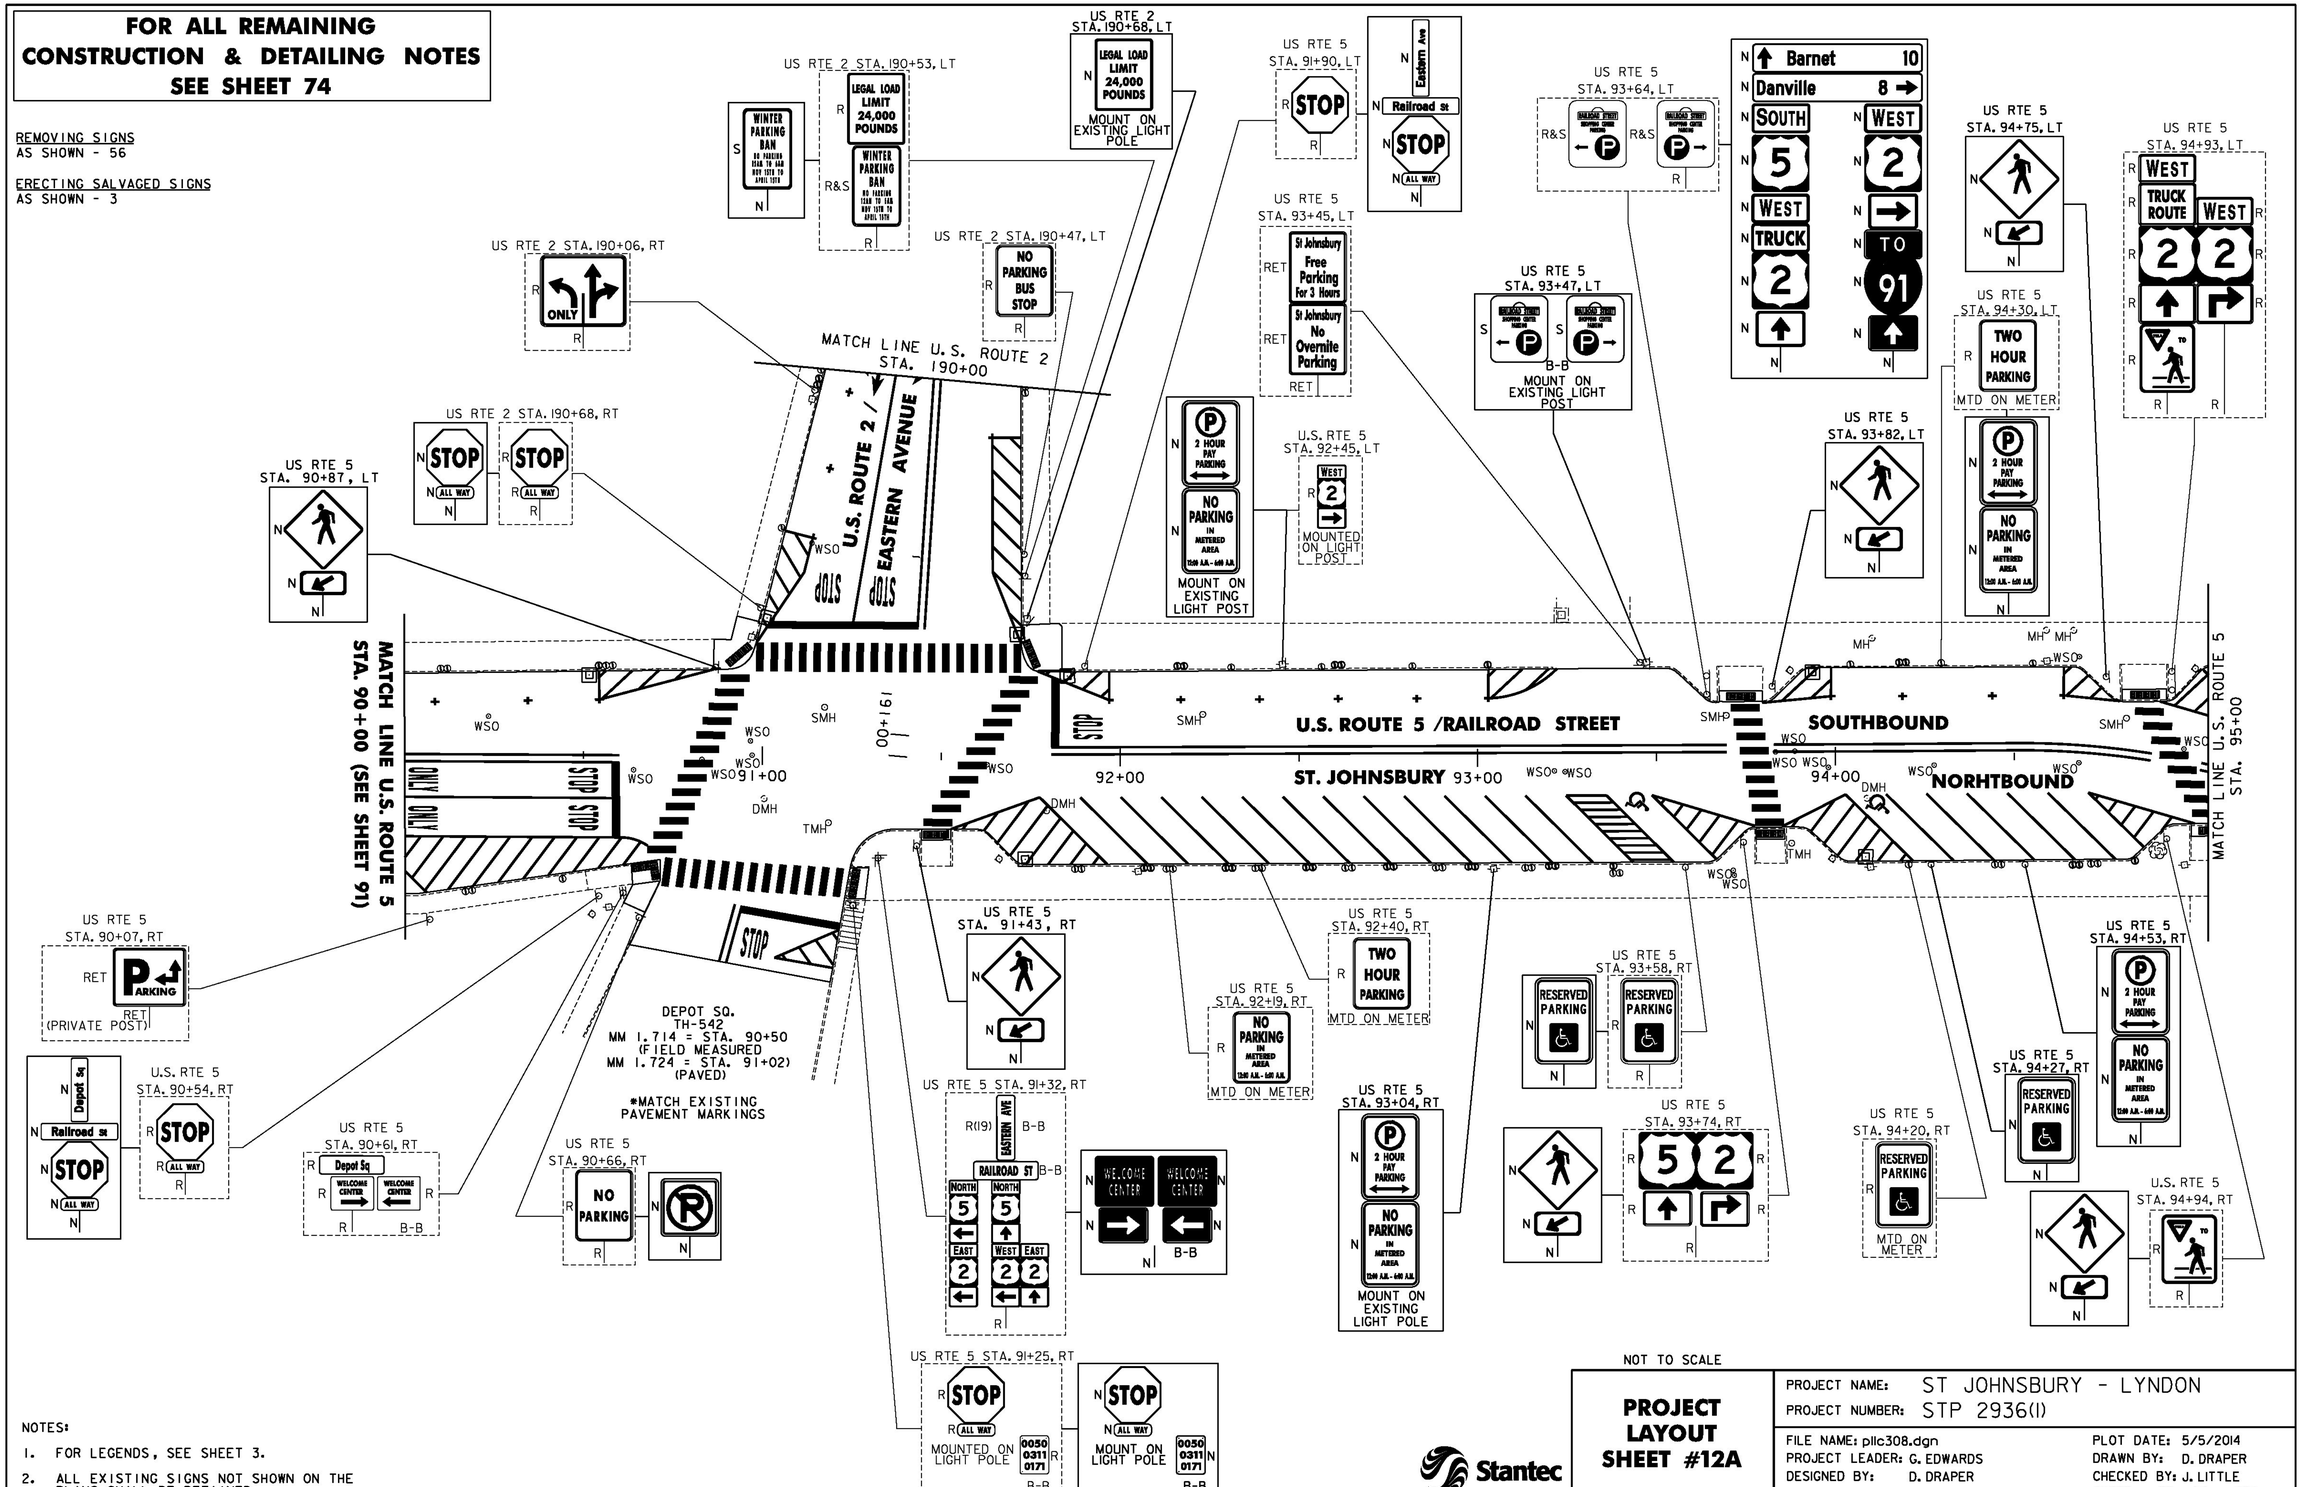

NOTES:

1. FOR LEGENDS, SEE SHEET 3.
2. ALL EXISTING SIGNS NOT SHOWN ON THE PLANS SHALL BE RETAINED.

NOT TO SCALE

Stantec

PROJECT LAYOUT SHEET #12A

PROJECT NAME: ST JOHNSBURY - LYNDON
PROJECT NUMBER: STP 2936(I)

FILE NAME: pllc308.dgn
PROJECT LEADER: G. EDWARDS
DESIGNED BY: D. DRAPER
PLOT DATE: 5/5/2014
DRAWN BY: D. DRAPER
CHECKED BY: J. LITTLE
SHEET 73 OF 250