CHANGING ELEVATION OF DIs, CBs OR MHs
SEE SHEET 27

REHAB,
DIs, CBs OR MHs, CLASS I, II OR III
SEE SHEETS 27-28

CHANGING ELEVATION OF SEWER MANHOLES
SEE SHEET 28

VERTICAL GRANITE CURB
STA. 188+21, RT

CAST-IN-PLACE CONCRETE CURB, TYPE B
STA. 185+24, RT
STA. 185+26, LT
STA. 187+75, LT

REMOVAL OF EXISTING CURB
STA. 185+24, RT
STA. 185+26, LT
STA. 187+75, LT
STA. 188+21, RT

BITUMINOUS CONCRETE GUTTERS AND TRAFFIC ISLANDS
STA. 185+15 TO 185+31, LT (CHERRY ST. TH-386)
SEE SHEET 56

PORTLAND CEMENT CONCRETE SIDEWALK, 5 INCH
STA. 185+24, RT
STA. 185+26, LT
STA. 185+66, LT
STA. 187+75, LT
STA. 188+09, LT
STA. 188+21, RT

DETECTABLE WARNING SURFACE
STA. 185+24, RT
STA. 185+26, LT
STA. 185+66, LT
STA. 187+75, LT
STA. 188+09, LT
STA. 188+21, RT

ADJUST ELEVATION OF VALVE BOX
SEE SHEETS 28-29

DURABLE & TEMPORARY 4 INCH WHITE LINE
(ALL LINES WILL INCLUDE EDGE LINE BREAKS AND RADII FOR SIDE ROADS)
STA. 185+00 TO 190+00, SOLID LT & RT
(PARKING SPACES & DIAGONALS)
SEE SHEETS 55 TO 56 (TYP.)
STA. 185+57, SOLID LT
(PARKING SPACES & DIAGONALS, CHERRY ST. TH-386)
STA. 187+97, SOLID LT
(PARKING SPACES & DIAGONALS, PEARL ST. TH-372)
STA. 187+97, SOLID RT
(PARKING SPACES & DIAGONALS, PEARL ST. TH-372)
STA. 189+18 TO 189+94, DOTTED RT
STA. 189+94 TO 190+00, SOLID RT (LANE LINE)

DURABLE & TEMPORARY 4 INCH YELLOW LINE
(ALL LINES WILL INCLUDE ℄ BREAKS FOR SIDE ROADS & CROSSWALKS)
STA. 185+00 TO 190+00, SOLID LT & RT

DURABLE & TEMPORARY 24 INCH STOP BAR
STA. 185+57, LT (CHERRY ST. TH-386)

DURABLE & TEMPORARY LETTER OR SYMBOL
STA. 185+57, LT "STOP" (CHERRY ST. TH-386)
STA. 189+98, RT ARROW
STA. 190+00, RT ARROW

DURABLE CROSSWALK MARKING, TYPE A TAPE
STA. 185+24, RT TO 185+26, LT
STA. 185+57, LT (CHERRY ST. TH-386)
STA. 187+97, LT (PEARL ST. TH-372)
STA. 187+97, RT (PEARL ST. TH-372)
STA. 188+10, LT TO 188+20, RT
SEE SHEET 55 (TYP.)

TEMPORARY CROSSWALK MARKING
STA. 185+24, RT TO 185+26, LT
STA. 185+57, LT (CHERRY ST. TH-386)
STA. 187+97, LT (PEARL ST. TH-372)
STA. 187+97, RT (PEARL ST. TH-372)
STA. 188+10, LT TO 188+20, RT
SEE SHEET 55 (TYP.)

REMOVING SIGNS
AS SHOWN - 37

ERECTING SALVAGED SIGNS
AS SHOWN - 3

SPECIAL PROVISION (PARKING METER POST)
STA. 185+95, LT
STA. 187+09, LT
STA. 187+24, RT
STA. 187+53, LT
STA. 188+53, LT
STA. 189+00, LT
STA. 189+48, LT
STA. 189+95, LT

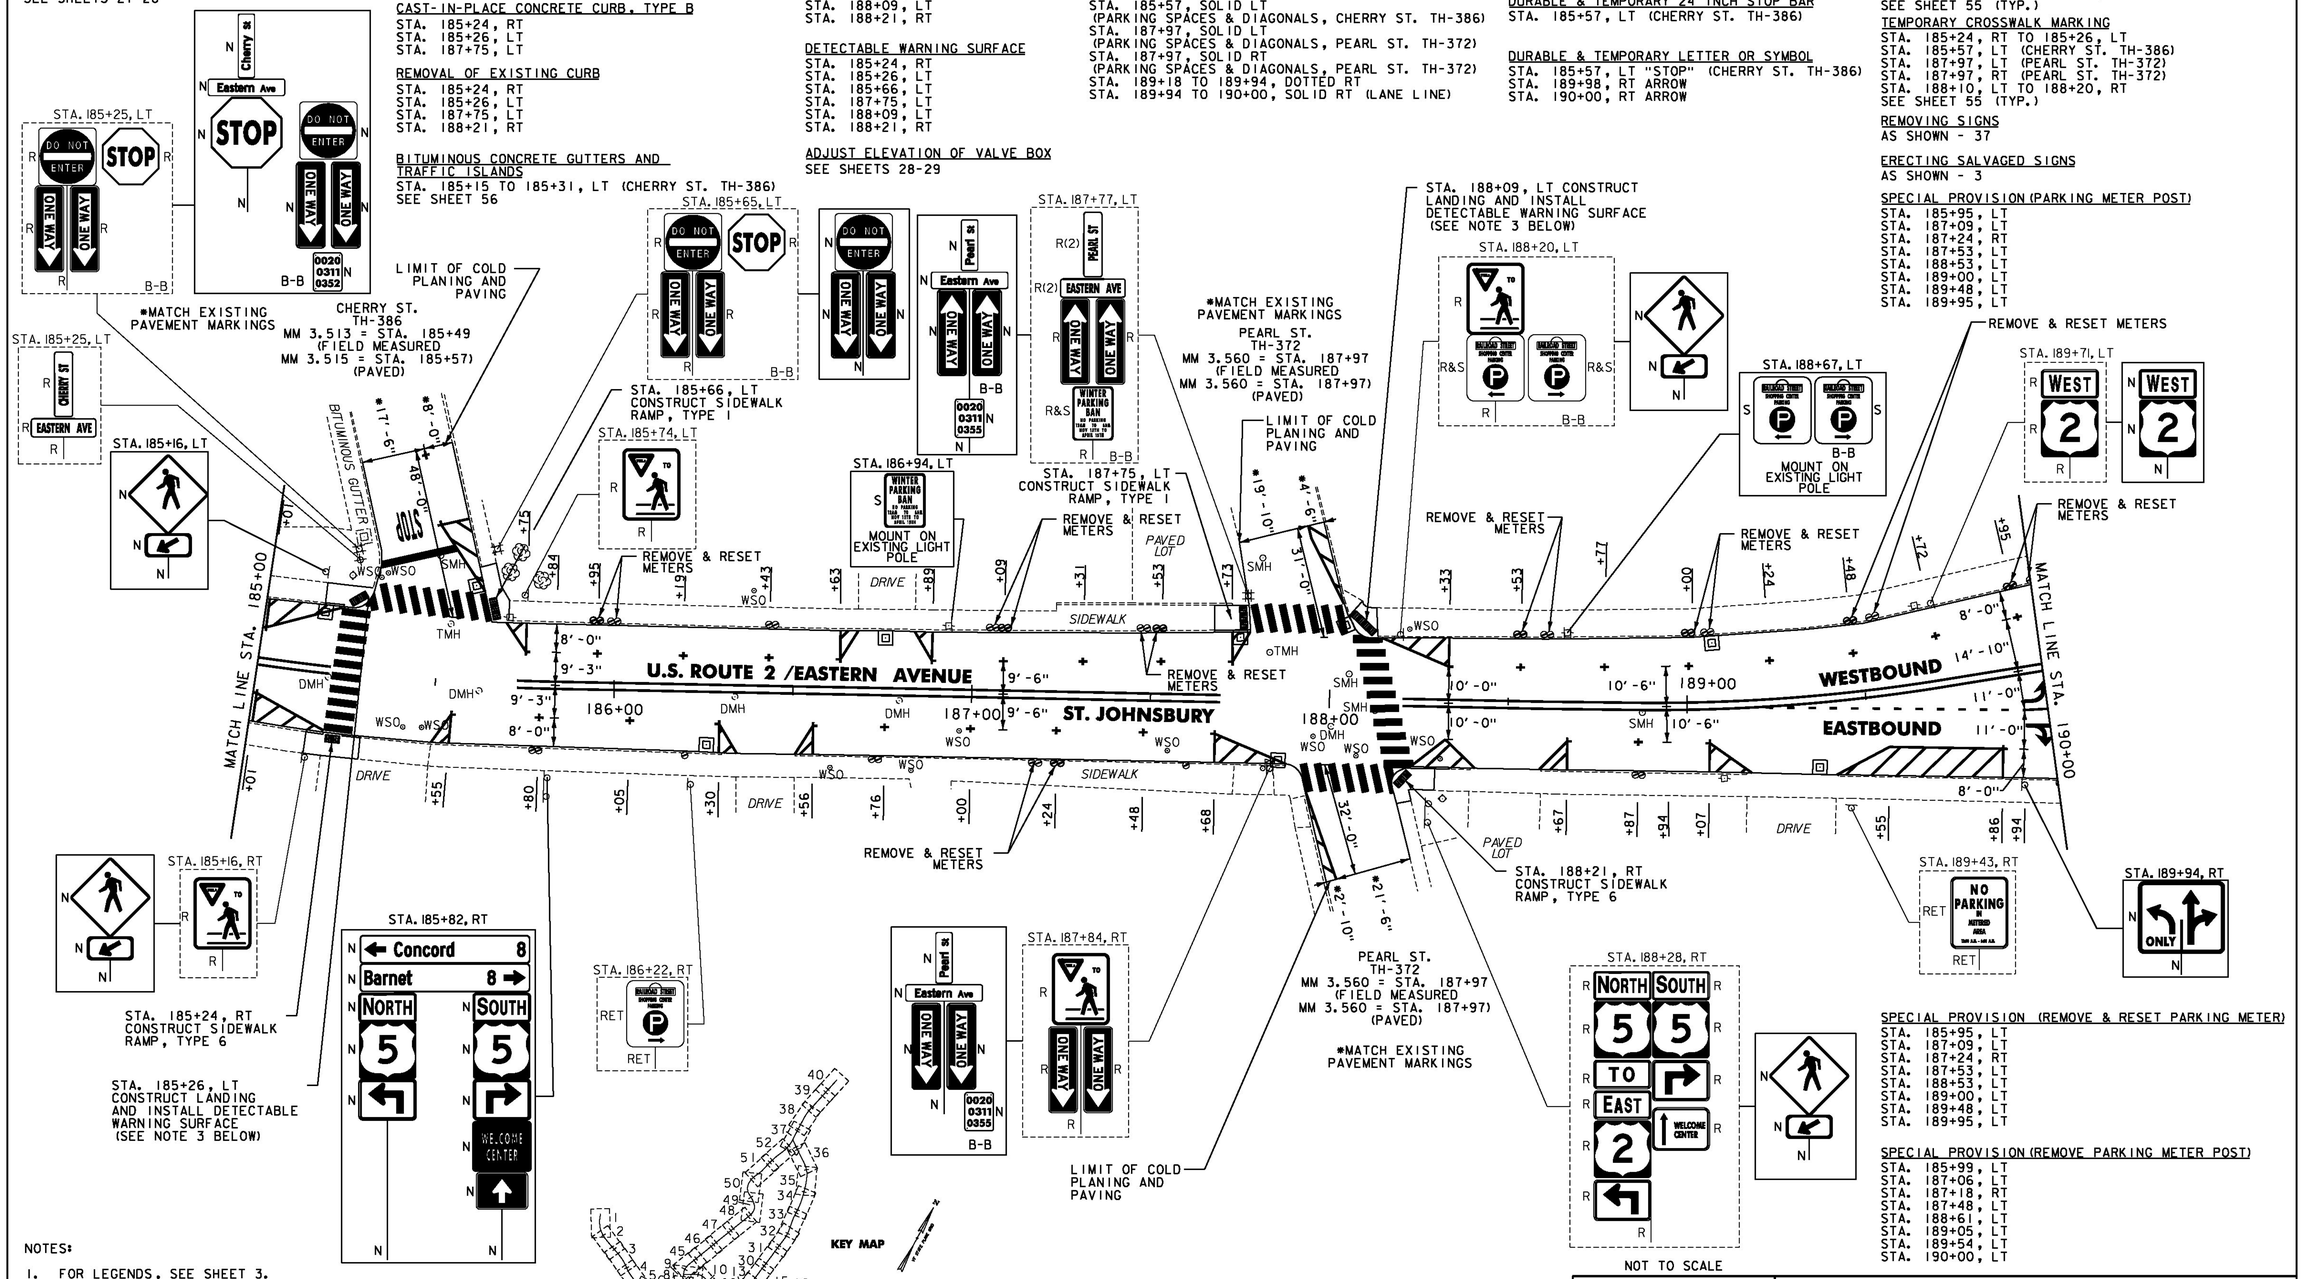

NOT TO SCALE

SPECIAL PROVISION (REMOVE & RESET PARKING METER)
STA. 185+95, LT
STA. 187+09, LT
STA. 187+24, RT
STA. 187+53, LT
STA. 188+53, LT
STA. 189+00, LT
STA. 189+48, LT
STA. 189+95, LT

SPECIAL PROVISION (REMOVE PARKING METER POST)
STA. 185+99, LT
STA. 187+06, LT
STA. 187+18, RT
STA. 187+48, LT
STA. 188+61, LT
STA. 189+05, LT
STA. 189+54, LT
STA. 190+00, LT

NOTES:

1. FOR LEGENDS, SEE SHEET 3.
2. ALL EXISTING SIGNS NOT SHOWN ON THE PLANS SHALL BE RETAINED.
3. THE SIDEWALK "LANDINGS" NOTED CONSIST OF THE REMOVAL AND REPLACEMENT OF A SINGLE SLAB OF CONCRETE SIDEWALK IN ORDER TO INSTALL A NEW DETECTABLE WARNING SURFACE. SEE SHEETS 12-25.

Stantec

PROJECT LAYOUT SHEET #11

PROJECT NAME: ST JOHNSBURY - LYNDON
PROJECT NUMBER: STP 2936(I)

FILE NAME: pllc308.dgn
PROJECT LEADER: G. EDWARDS
DESIGNED BY: D. DRAPER
PLOT DATE: 5/5/2014
DRAWN BY: D. DRAPER
CHECKED BY: J. LITTLE
SHEET 72 OF 250