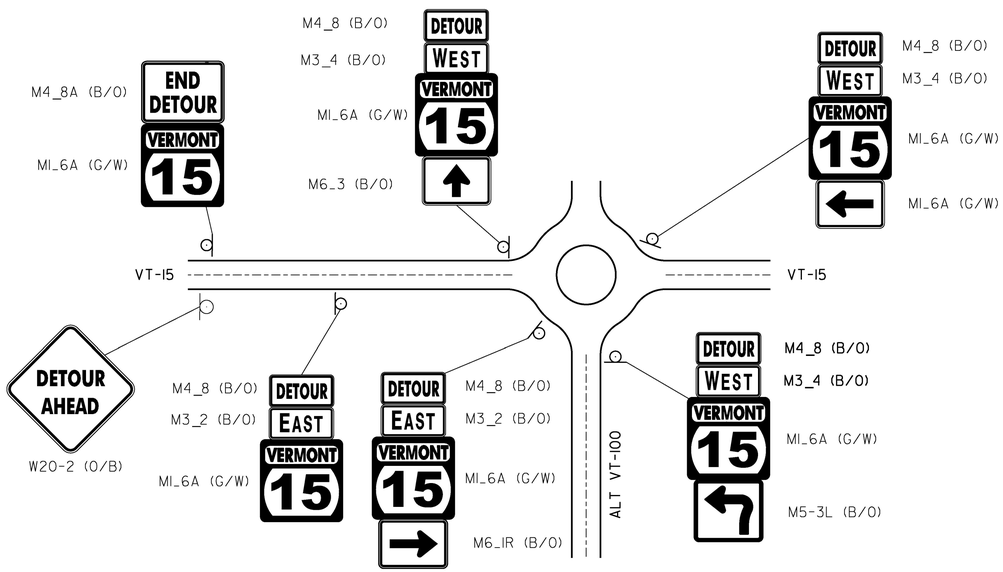

VT-15 DETOUR
INTERSECTION A DETAIL
SCALE 1" = 100'-0"
100 0 100

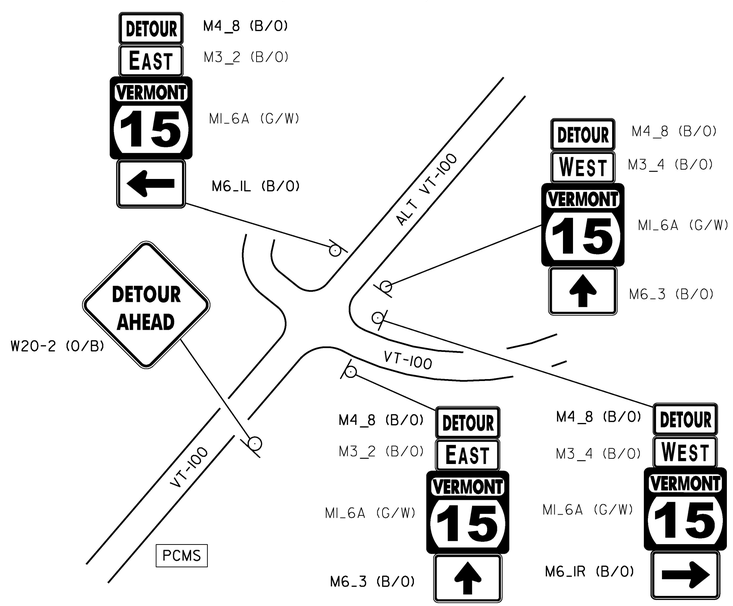

VT-15 DETOUR
INTERSECTION B DETAIL
SCALE 1" = 100'-0"
100 0 100

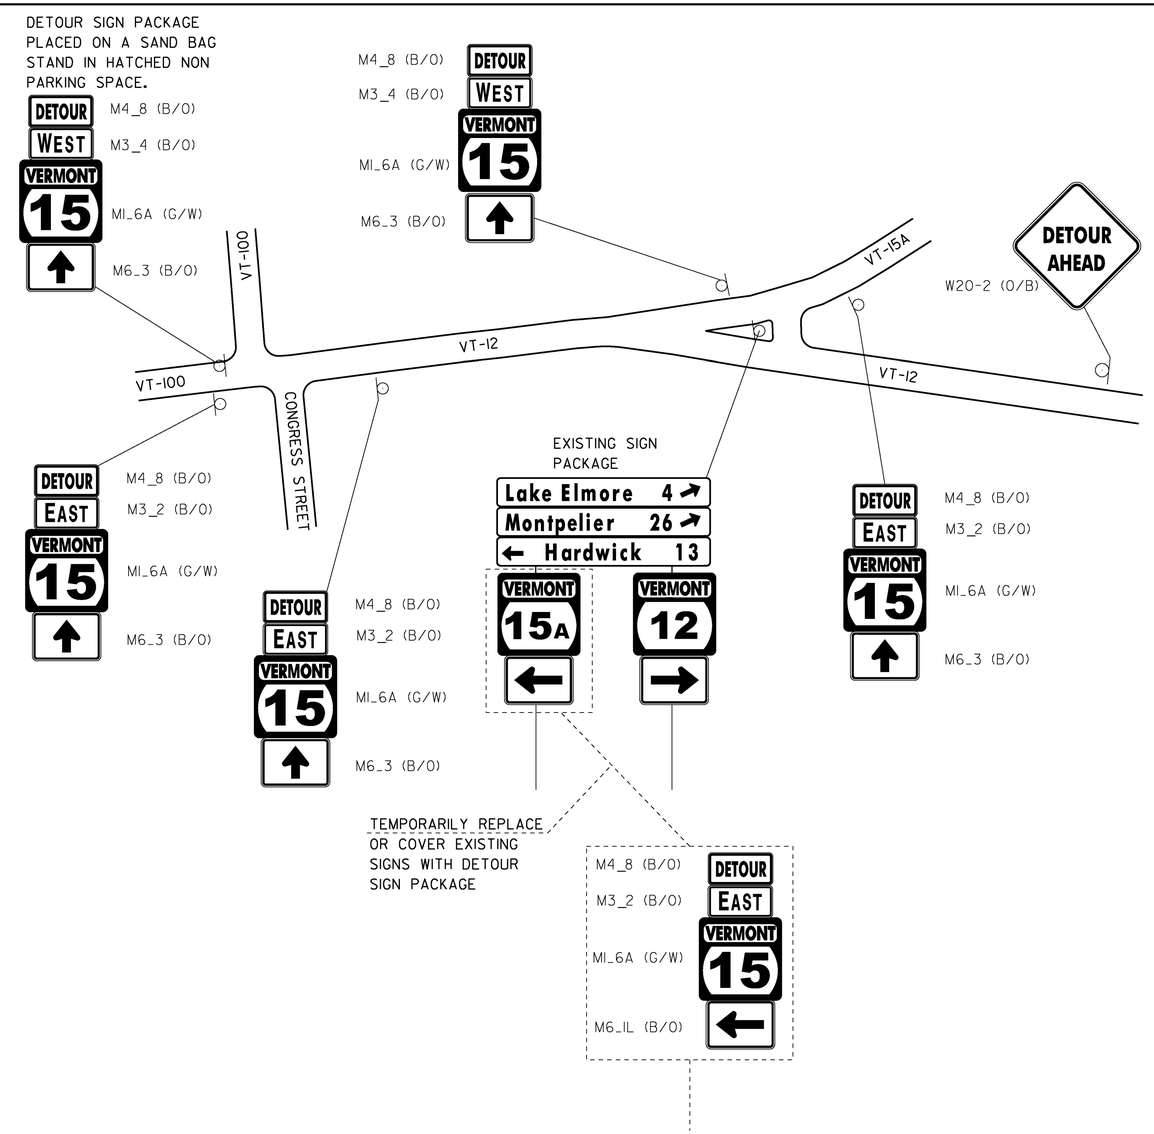

VT-15 DETOUR
INTERSECTION C DETAIL
SCALE 1" = 100'-0"
100 0 100

PROJECT NAME: MORRISTOWN	
PROJECT NUMBER: BRS 0240(3)S/STP HES 030-2(28)	
FILE NAME: s78f329det.dgn	PLOT DATE: 12-APR-2017
PROJECT LEADER: C. CARLSON	DRAWN BY: G. ROKES
DESIGNED BY: C. BURRALL	CHECKED BY: J. LACROIX
VT-15 DETOUR INTERSECTIONS	SHEET 45 OF 175