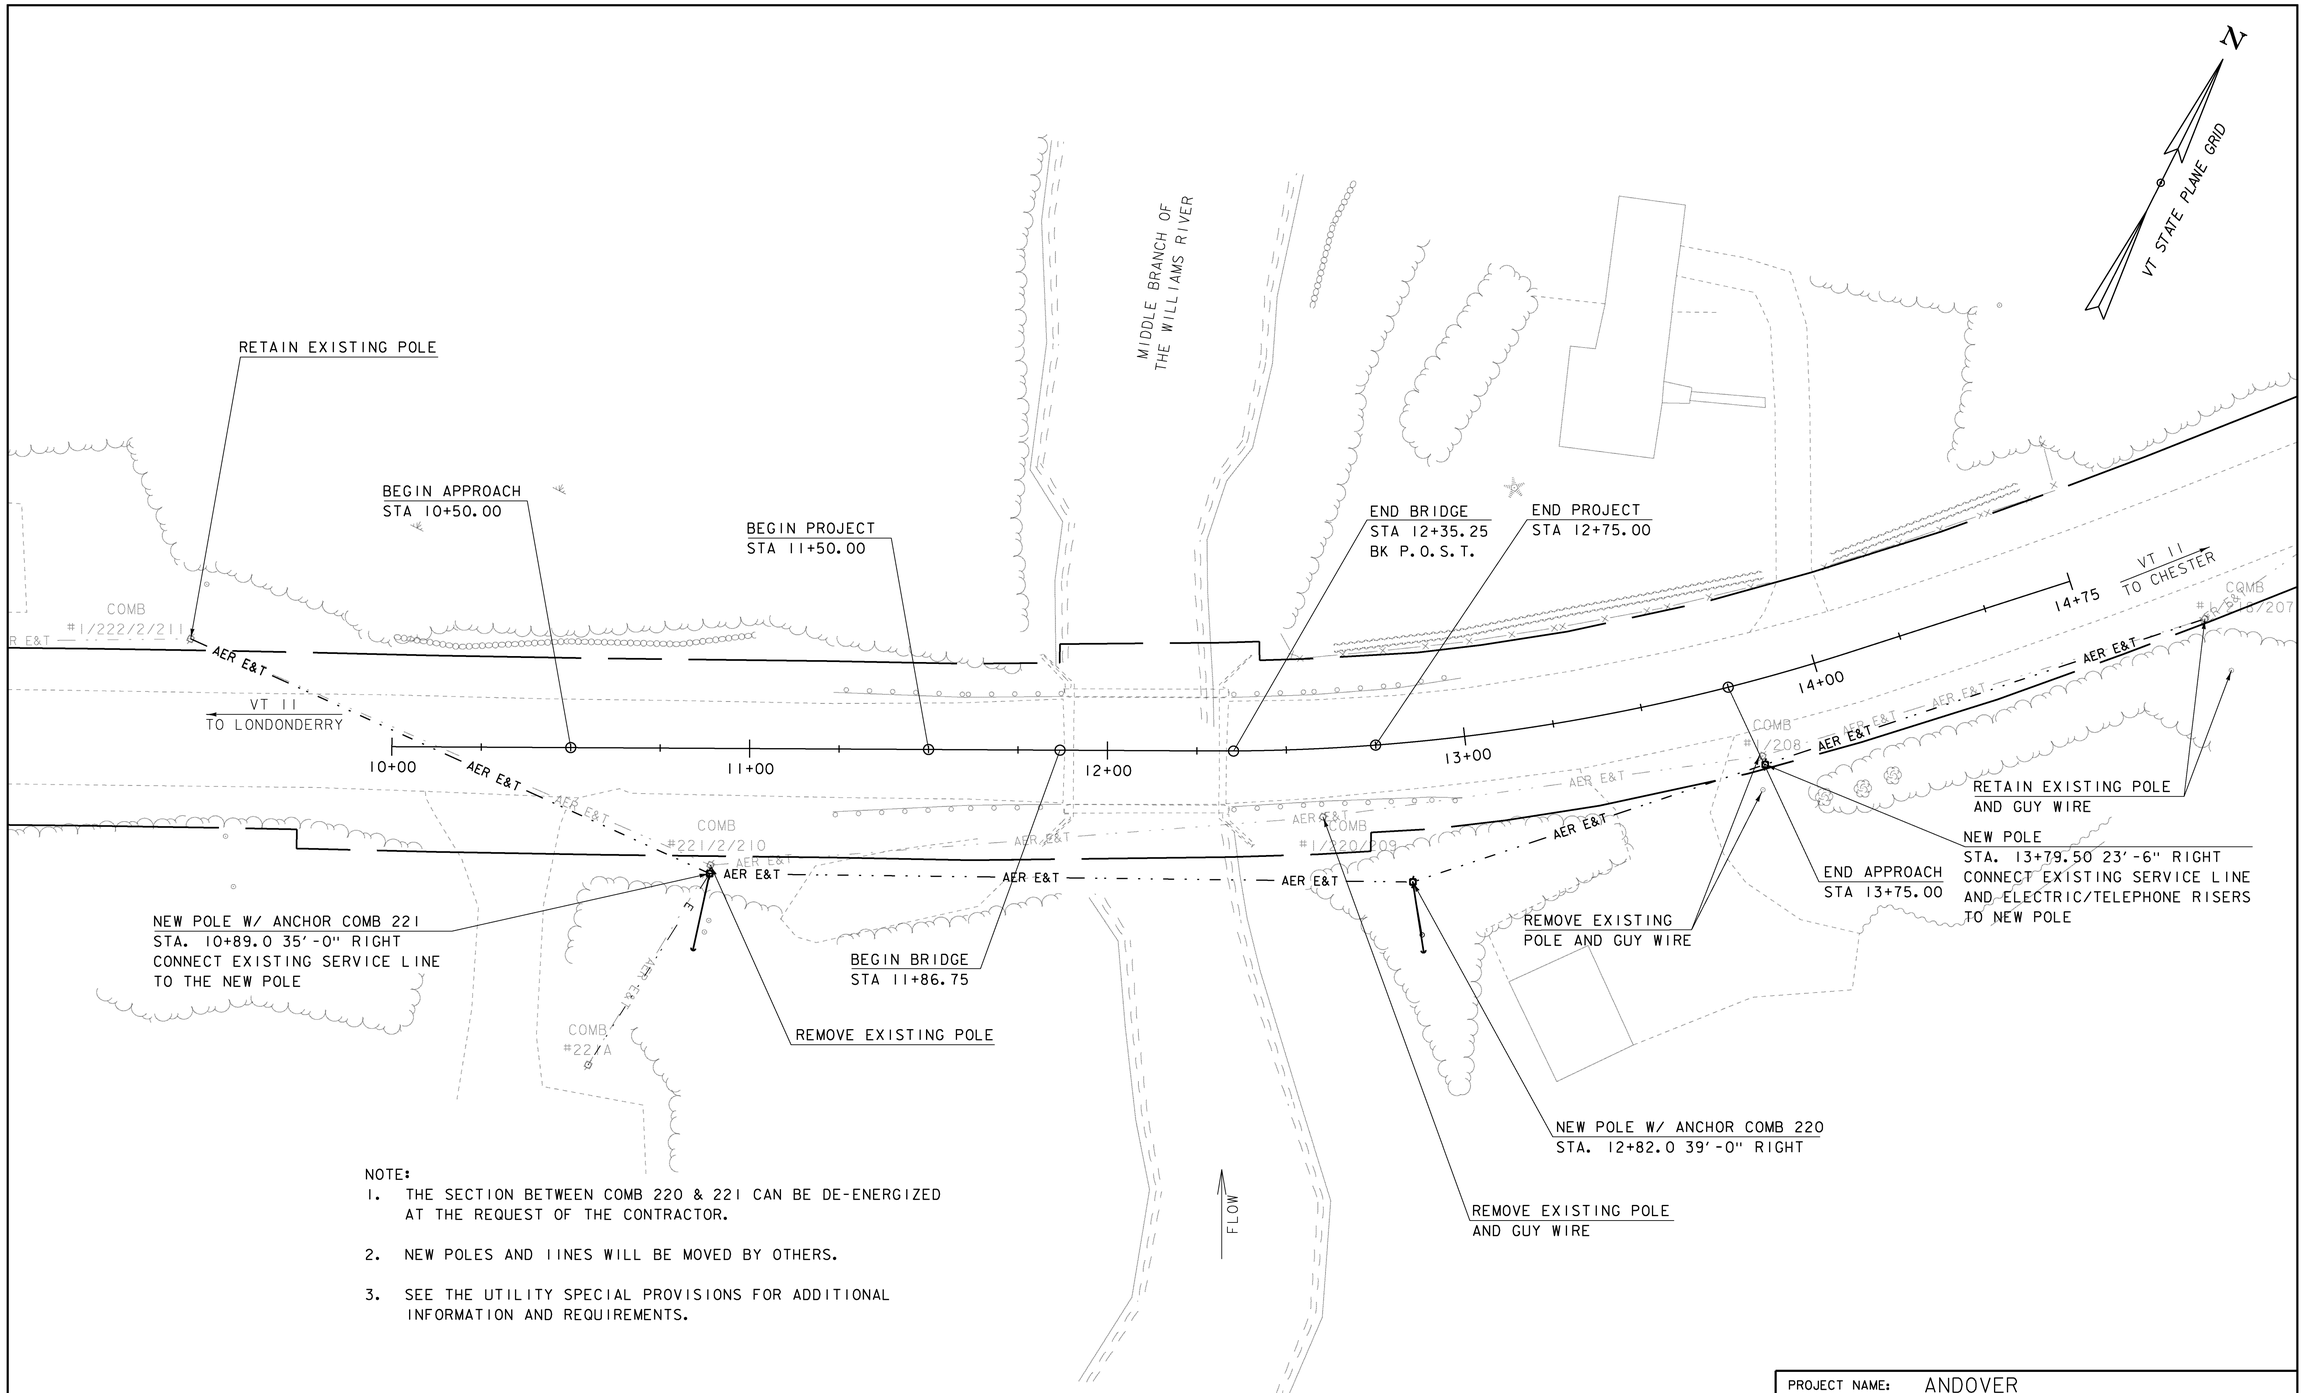

NOTE:

1. THE SECTION BETWEEN COMB 220 & 221 CAN BE DE-ENERGIZED AT THE REQUEST OF THE CONTRACTOR.
2. NEW POLES AND LINES WILL BE MOVED BY OTHERS.
3. SEE THE UTILITY SPECIAL PROVISIONS FOR ADDITIONAL INFORMATION AND REQUIREMENTS.

UTILITY LAYOUT

SCALE 1" = 20'-0"

PROJECT NAME: ANDOVER	
PROJECT NUMBER: BHF 016-1(29)	
FILE NAME: s12b140bdr_util.dgn	PLOT DATE: 07-JAN-2015
PROJECT LEADER: C. CARLSON	DRAWN BY: S. PIRO
DESIGNED BY: D. PETERSON	CHECKED BY: D. PETERSON
UTILITY LAYOUT	SHEET 18 OF 48