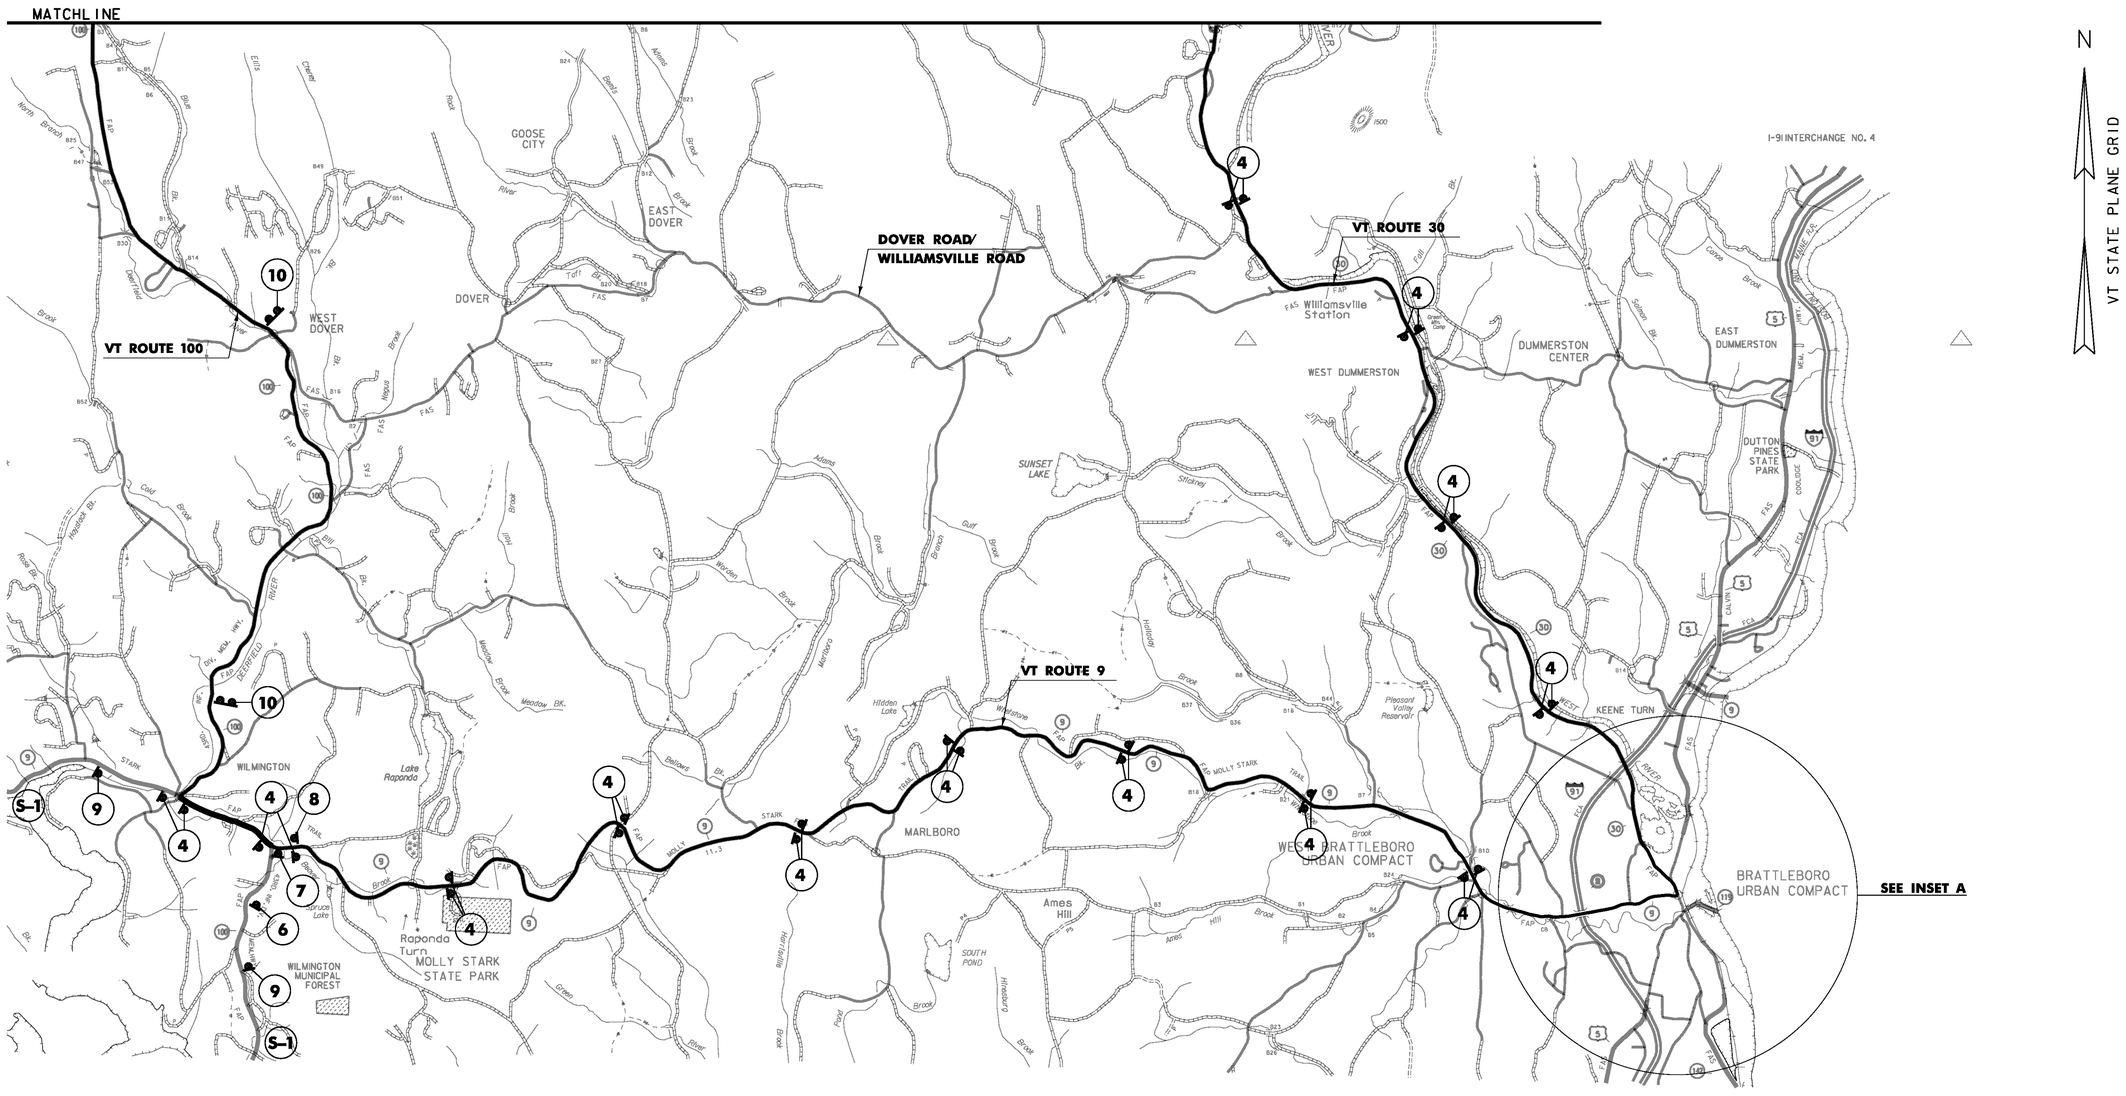

NOTES:

1. SEE DETOUR PLAN SHEET 3 FOR INSET A.

DETOUR PLAN 2

NOT TO SCALE

PROJECT NAME: WARDSBORO	
PROJECT NUMBER: BF 013-1(21)	
FILE NAME: s13b074detour.dgn	PLOT DATE: 26-FEB-2014
PROJECT LEADER: K. HIGGINS	DRAWN BY: J. SALVATORI
DESIGNED BY: J. SALVATORI	CHECKED BY: M. MILLER
DETOUR PLAN 2	SHEET 409 OF 444