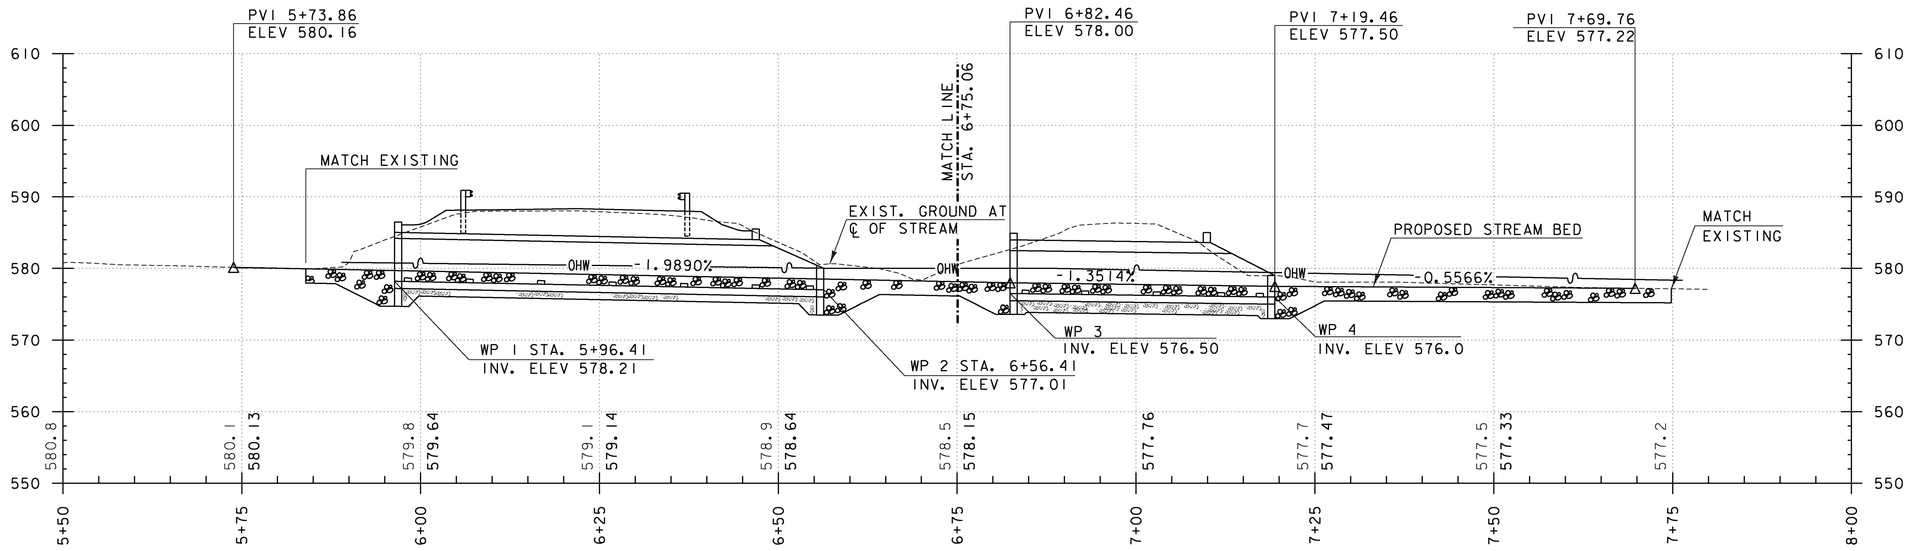

STREAM PROFILE

HORIZONTAL SCALE: 1" = 10' VERTICAL SCALE: 1" = 10'

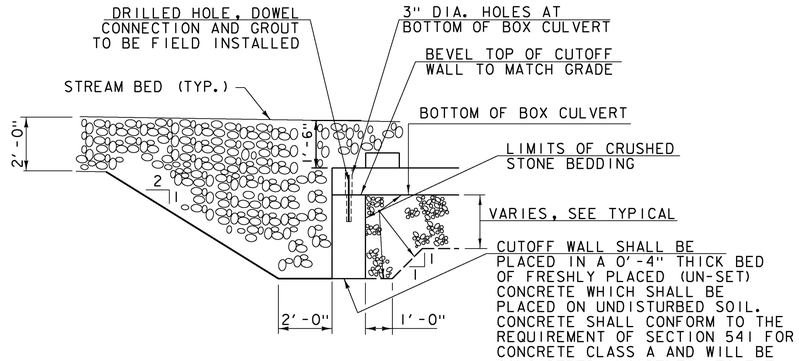

CUTOFF WALL DETAIL

NOT TO SCALE

NOTE:
ELEVATIONS SHOWN TO THE NEAREST TENTH ARE EXISTING GROUND ALONG PROPOSED CENTERLINE.

ELEVATIONS SHOW TO THE NEAREST HUNDREDTH ARE FINISHED GRADE ALONG PROPOSED CENTERLINE.

Stantec

PROJECT NAME:	WALLINGFORD
PROJECT NUMBER:	ER CULV(39)

FILE NAME: z12b380_STREAM_PROFILE.dgn	PLOT DATE: 7/12/2016
PROJECT LEADER: G. BOGUE	DRAWN BY: L. BUXTON
DESIGNED BY: J. HUNGERFORD	CHECKED BY: T. KNIGHT
STREAM PROFILE	SHEET 12 OF 36