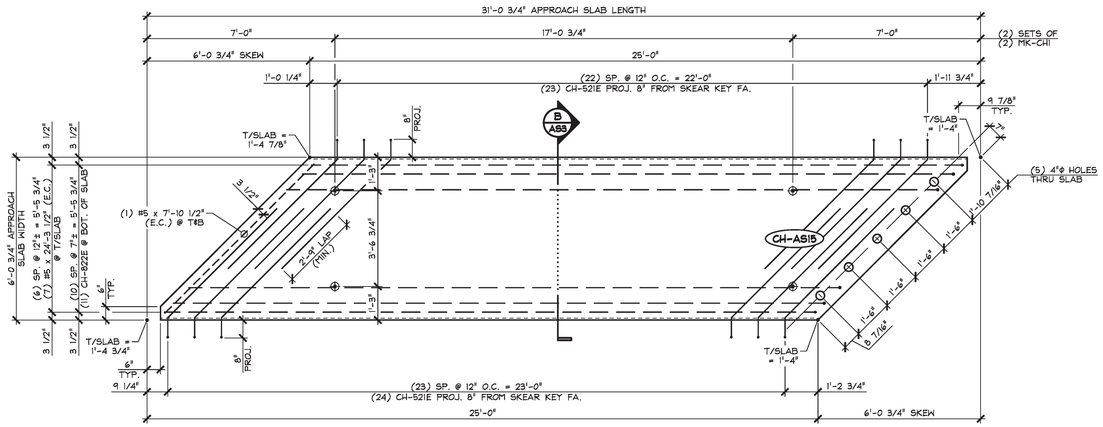

1 AS3 PLAN VIEW IN FORM
3/8" = 1'-0"

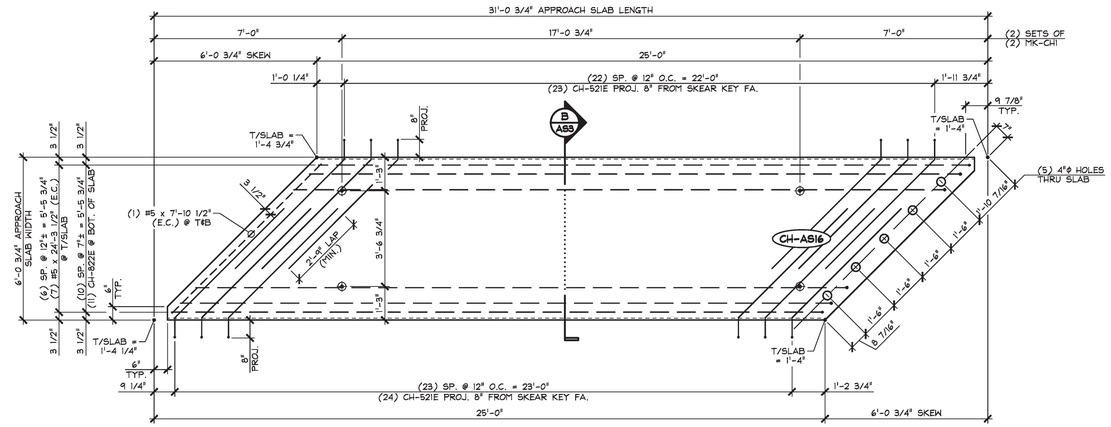

2 AS3 PLAN VIEW IN FORM
3/8" = 1'-0"

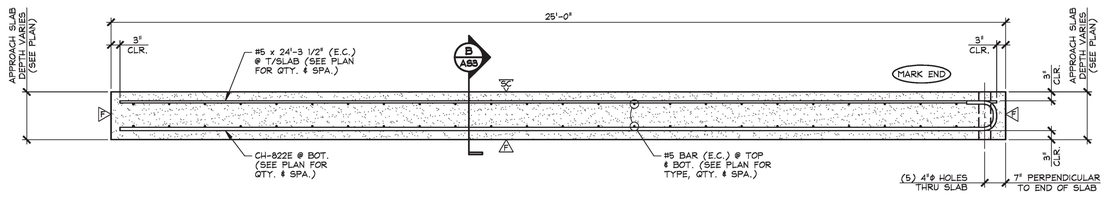

A AS3 LONGITUDINAL SECTION
1/2" = 1'-0"

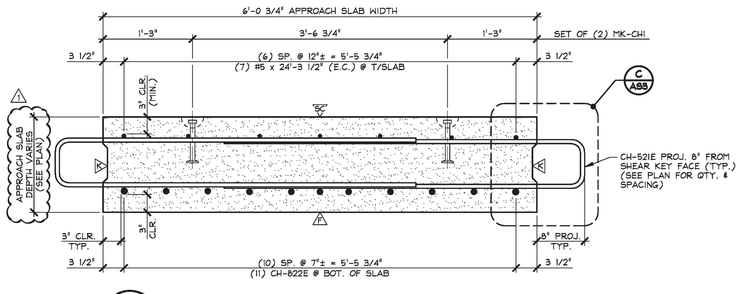

B AS3 TRANSVERSE SECTION
1" = 1'-0"

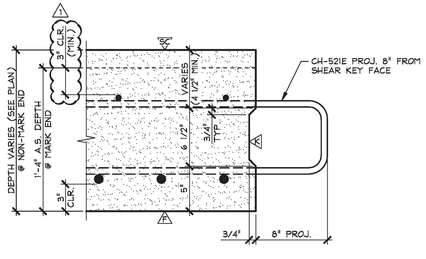

C AS3 SHEAR KEY SECTION
1 1/2" = 1'-0"

△F DENOTES FORM FINISH
SC DENOTES SMOOTH SCREED FINISH
△R DENOTES ROUGHENED FINISH (SEE GENERAL NOTE #9, SHEET 'FI')

SHOP NOTE:
28-DAY STRENGTH = 5,000 PSI
HANDLING STRENGTH = 3,000 PSI
DESIGN MIX #445MSCC

MARK: CH-AS15	QTY.: 1	WT.: 15.46 T	VOL.: 7.63 cy				
MARK: CH-AS16	QTY.: 1	WT.: 15.40 T	VOL.: 7.60 cy				

MATERIAL LIST / APPROACH SLAB

ITEM	MARK	DESCRIPTION	QTY./SLAB AS15	QTY./SLAB AS16
1	CH-521E	#5 BENT BAR (EPOXY COATED)	47	47
2		#5 x 7'-10 1/2" (EPOXY COATED)	2	2
3		#5 x 24'-3 1/2" (EPOXY COATED)	7	7
4				
5	CH-822E	#8 BENT BAR (EPOXY COATED)	11	11
6				
7	MK-CHI	8T x 10" SWIFT LIFT LIFTER (GALV.)	4	4
8		4"ϕ I.D. x 1'-4" PVC SLEEVE	5	5
9				
10				

T.Y. LIN INTERNATIONAL

THE STAMPED DOCUMENTS ARE HEREBY:

__X__ APPROVED
_____ APPROVED AS NOTED
_____ REVISE AND RESUBMIT

SEE TRANSMITTAL FOR ADDITIONAL INFORMATION AS APPLICABLE.

THIS REVIEW IS FOR GENERAL CONFORMANCE WITH DESIGN CONCEPT ONLY. ANY DEVIATION FROM THE PLANS OR SPECIFICATIONS NOT CLEARLY NOTED BY THE CONTRACTOR HAS NOT BEEN REVIEWED. REVIEW BY THE ENGINEER SHALL NOT RELIEVE THE CONTRACTOR OF THE CONTRACTUAL RESPONSIBILITY FOR ANY ERRORS OR DEVIATION FROM THE CONTRACT REQUIREMENTS.

JOSH OLUND — REVIEWER
February 24, 2017 — DATE

△1 2-22-17 REVISED AS NOTED

APPROVAL STAMP:
Vermont Agency of Transportation
RECEIVED
CK'D BY TYLin OK'D BY TYLin
February 27, 2017
RESUBMIT No Approved
BY Kristin Higgins DATE 2/28/2017

J.P. CARRARA & SONS INC.
Precast & Prestress Manufacturer
2464 CASE STR., MIDDLEBURY, VERMONT 05753 Phone:(802)388-6361 Fax:(802)388-9010

CPM CONSTRUCTORS
CONTRACTOR
FREEPORT, MAINE

STATE OF VERMONT AGENCY OF TRANSPORTATION
COUNTY OF ORANGE

TOWN OF CHELSEA
VT ROUTE 110, RURAL MAJOR COLLECTOR
BRIDGE NO.: 9 PROJECT NO.: BHF 0169(9)

PRECAST APPROACH SLAB DETAILS

DATE: NOV. 29, 2016
SCALE: NOTED
CHKD: A.S. DFTM: B.L.
JOB NO: 23505-016
DWG. NO: AS3
BRIDGE 9

F:\VT-Bridges\23505-16 Chelsea\Bridge 9\BRB-AS3.dwg, 2/23/2017 4:56:40 PM