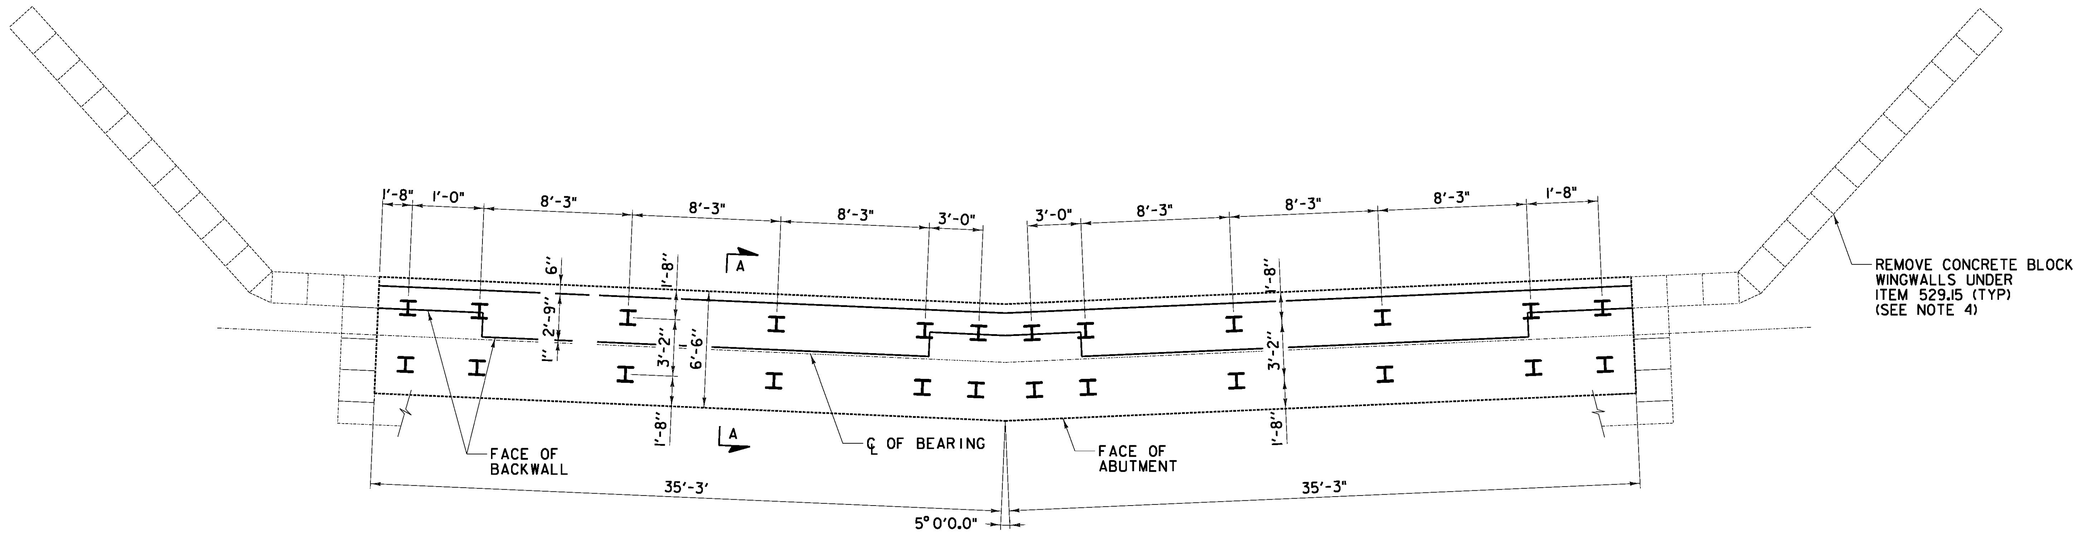

PLAN

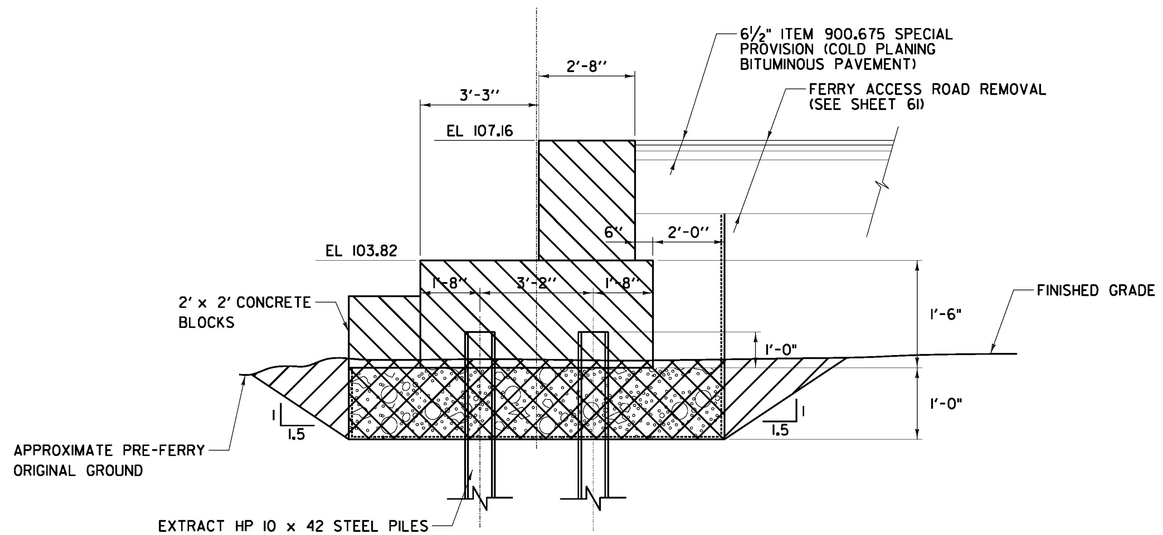

SECTION A - A

FERRY ABUTMENT REMOVAL DETAIL

NOTES:

1. ALL ELECTRONIC AND MECHANICAL EQUIPMENT USED FOR THE OPERATION OF THE FERRY TERMINAL SHALL BE CAREFULLY DISASSEMBLED AND REMOVED. EQUIPMENT SHALL BE DELIVERED TO THE VTRANS DISTRICT 5 NEW HAVEN MAINTENANCE FACILITY. THE COST OF THIS WORK SHALL BE INCLUDED IN THE BID PRICE OF ITEM 529.15.
2. ALL EXCAVATION REQUIRED TO REMOVE FERRY ABUTMENT SHALL BE INCLUDED IN THE BID PRICE FOR ITEM 529.15.
3. ALL ABUTMENT DIMENSIONS SHOWN ARE APPROXIMATE AND WERE DETERMINED FROM FERRY TERMINAL CONSTRUCTION DRAWINGS.
4. CONCRETE BLOCKS AND STEEL PILES SHALL BE DELIVERED TO THE VTRANS DISTRICT 5 NEW HAVEN MAINTENANCE FACILITY. SEE SPECIAL PROVISIONS FOR ADDITIONAL INFORMATION AND REQUIREMENTS.

REMOVE UNDER ITEM 529.15 (SEE NOTE 2)

EARTH BORROW ITEM 203.30

NOT TO SCALE

MISCELLANEOUS DETAILS SHEET #2

PROJECT NAME: LAKE CHAMPLAIN SITE RESTORATION
PROJECT NUMBER: STP 032-1(18)

FILE NAME: zl2E008_msd_02.dgn
PROJECT LEADER: D.E.G.
DESIGNED BY: B.T.H.
DWG. NO.: MD-2

PLOT DATE: 7/12/2012
DRAWN BY: W.G.P.
CHECKED BY: D.E.G.
SHEET 62 OF 100

FILE NAME = U:\2030\CADD\MISTN\zl2E008_msd_02.dgn
DATE/TIME = 7/12/2012
USER = 4666