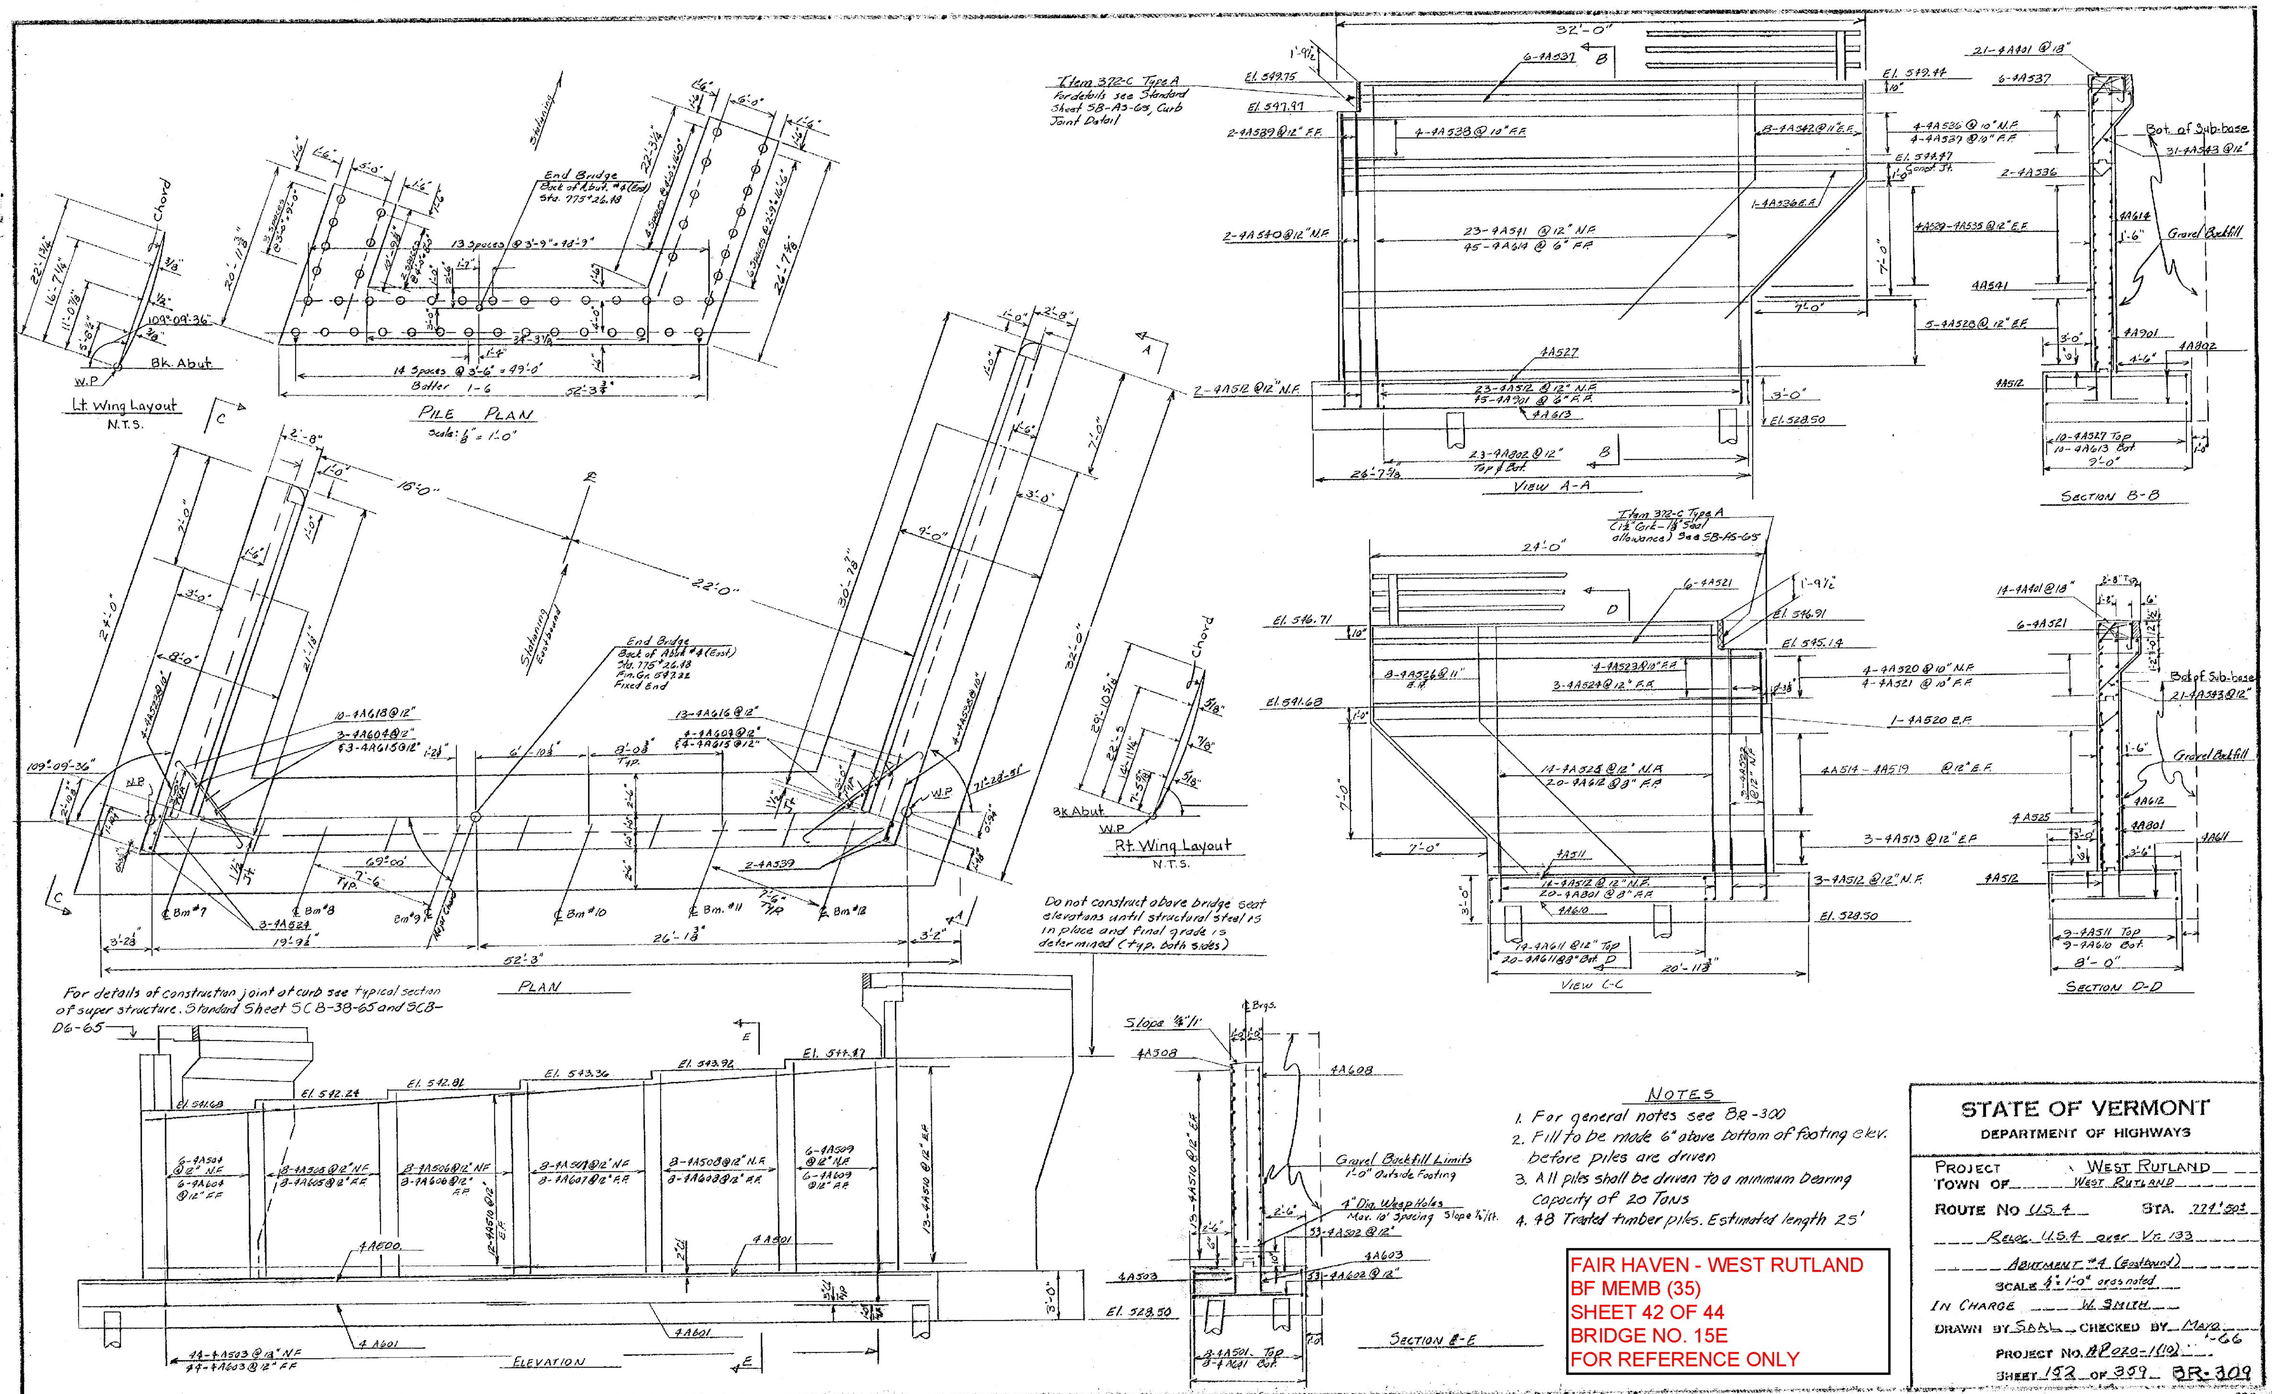

NOTES

1. For general notes see BR-300
2. Fill to be made 6" above bottom of footing elev. before piles are driven
3. All piles shall be driven to a minimum bearing capacity of 20 Tons
4. 48 Treated timber piles. Estimated length 25'

FAIR HAVEN - WEST RUTLAND
BF MEMB (35)
SHEET 42 OF 44
BRIDGE NO. 15E
FOR REFERENCE ONLY

STATE OF VERMONT
DEPARTMENT OF HIGHWAYS

PROJECT WEST RUTLAND
TOWN OF West Rutland
ROUTE No US 4 STA. 224+50±
Reloc. US 4 over Vt. 133
Abutment #4 (Eastbound)
SCALE 1/8" = 1'-0" as noted
IN CHARGE W. Smith
DRAWN BY SAAL CHECKED BY Mapo
PROJECT No. AP 020-1(12)
SHEET 152 OF 359 BR-309

BR-9