


## ABUTMENT NO 1 REINFORCING PLAN

(TRANSVERSE POST-TENSIONING DUCTS & GROUT DUCTS NOT SHOWN FOR CLARITY)
(ABUTMENT NO 2 SIMILAR)
SCALE 1/2"=1'-0"

**NOTE:**

NF = NEAR FACE
FF = FAR FACE
EF = EACH FACE
▲ = CUT TO FIT IN FIELD
3" CLEAR, UNLESS OTHERWISE SPECIFIED ON THE PLANS.
2'-2" BAR LAP UNLESS OTHERWISE SPECIFIED ON THE PLANS.

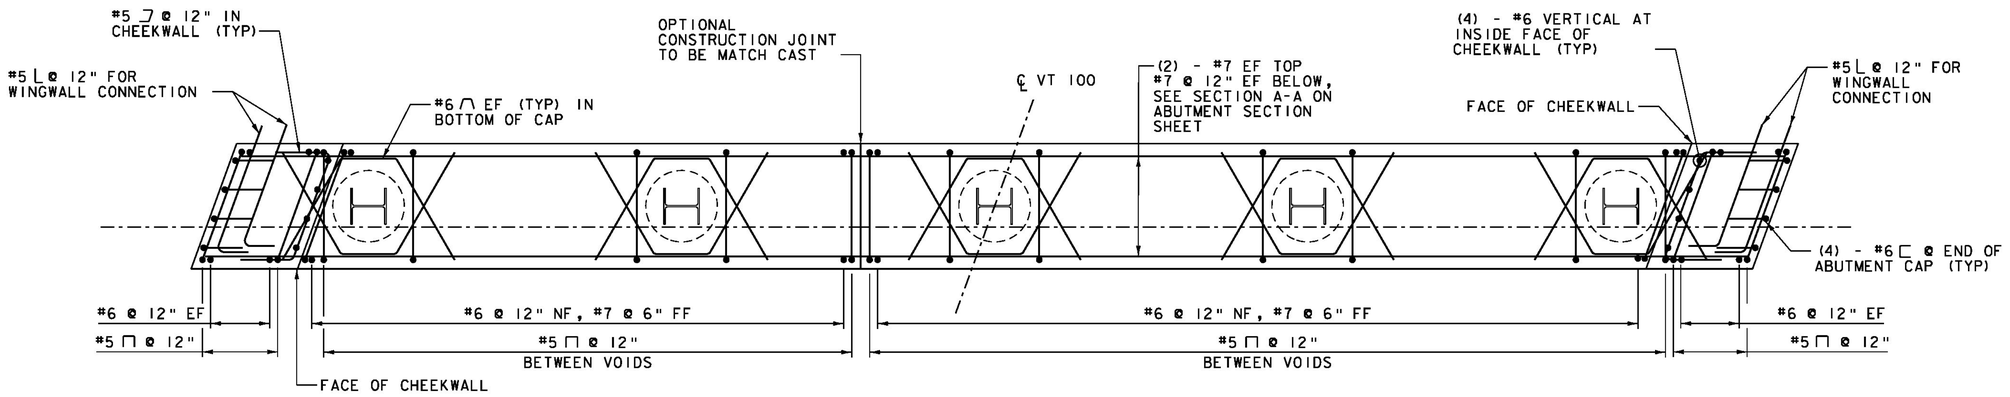


## ABUTMENT NO 1 REINFORCING ELEVATION

(TRANSVERSE POST-TENSIONING DUCTS & GROUT DUCTS NOT SHOWN FOR CLARITY)
(ABUTMENT NO 2 SIMILAR)
SCALE 1/2"=1'-0"

**NOTE:**

SEE ABUTMENT SECTIONS SHEET FOR SECTIONS A-A AND B-B.
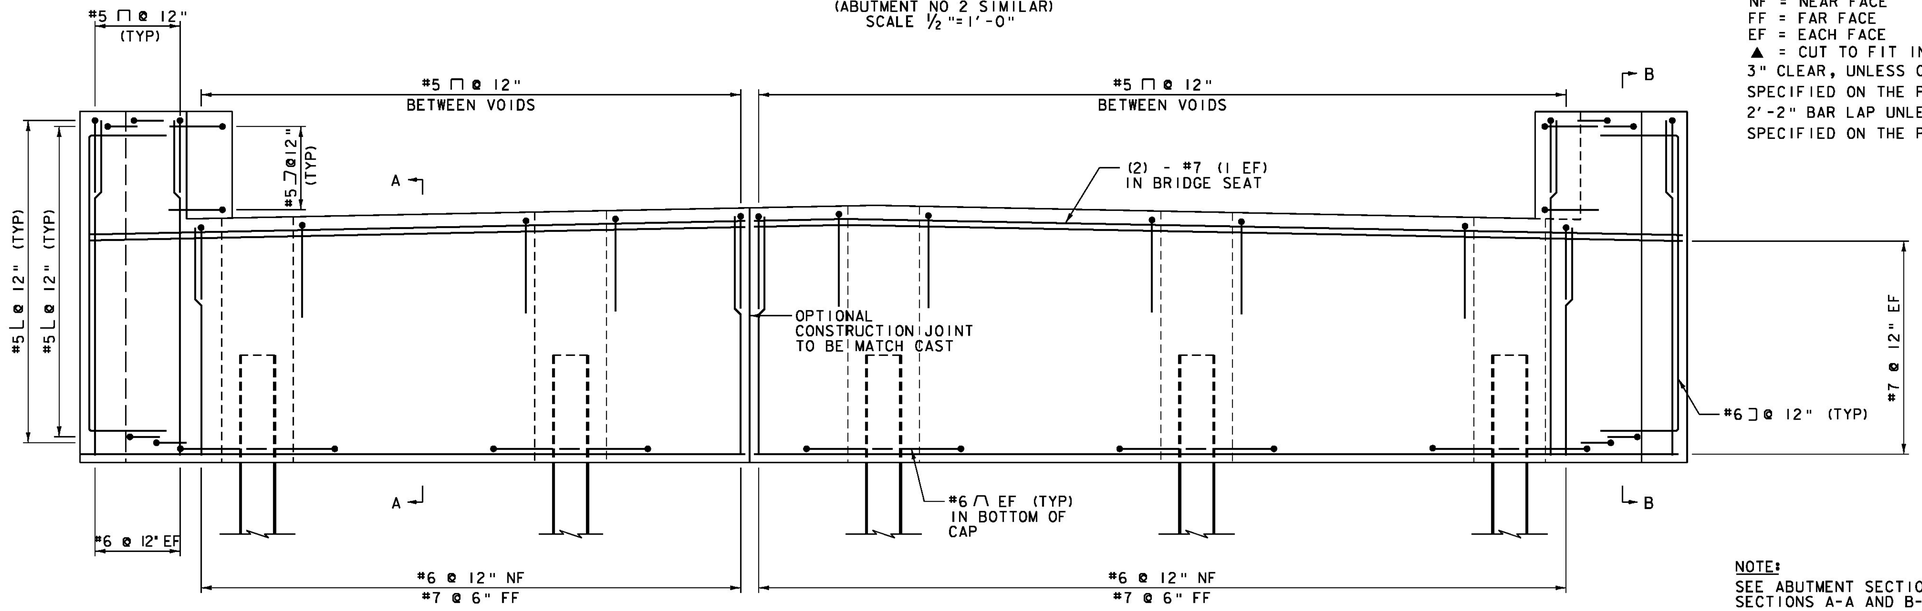
| | |
|---|---|
| PROJECT NAME: | WESTON |
| PROJECT NUMBER: | BF 013-2(13) |
| FILE NAME: z13b076subl.dgn | PLOT DATE: 10/2/2015 |
| PROJECT LEADER: S.E. BURBANK | DRAWN BY: J.J. WESTCOTT |
| DESIGNED BY: J.J. WESTCOTT | CHECKED BY: L.S. CHERVINCKY |
| NEXT BEAM ABUTMENT REINFORCEMENT | SHEET 39 OF 68 |

VHB 57673