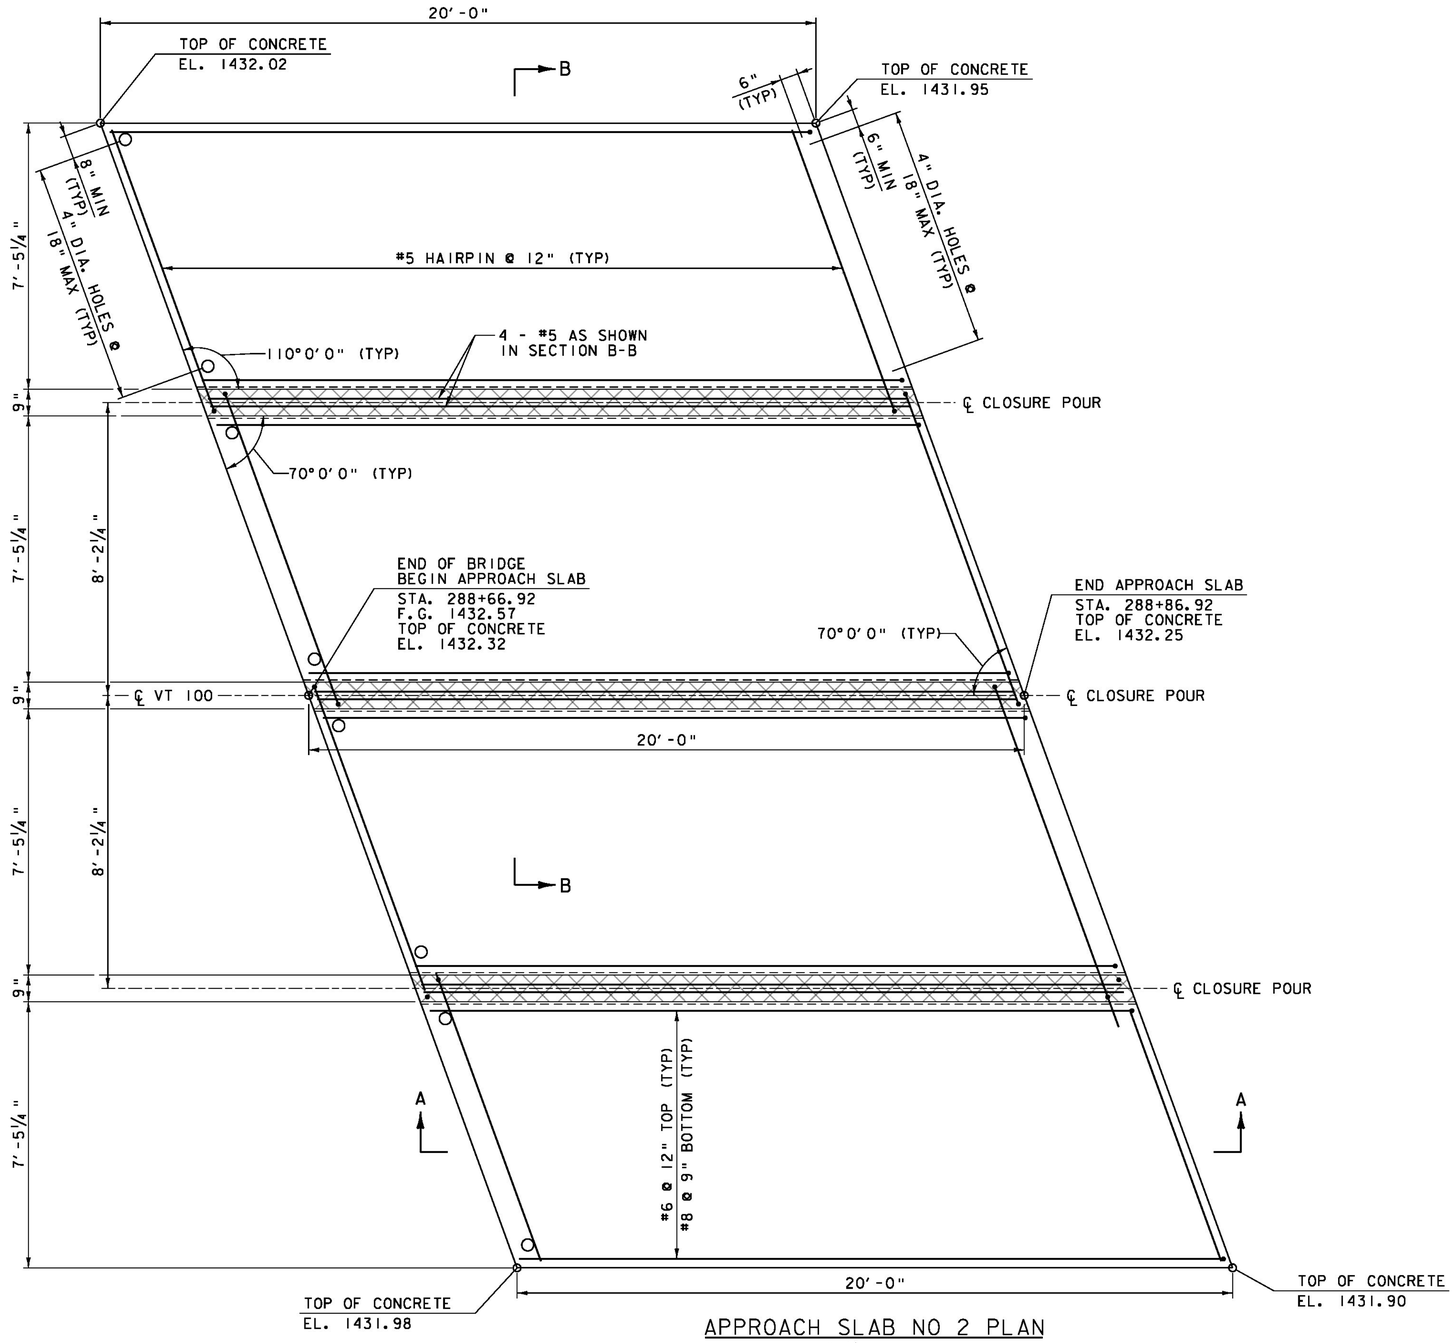

APPROACH SLAB NO 2 PLAN

SCALE ½" = 1'-0"

LIMITS OF SPECIAL PROVISION (HIGH PERFORMANCE CONCRETE, RAPID SET) (FPQ) CLOSURE POUR

NOTE:

NF = NEAR FACE
FF = FAR FACE
EF = EACH FACE
▲ = CUT TO FIT IN FIELD
3" CLEAR, UNLESS OTHERWISE SPECIFIED ON THE PLANS.
2'-2" BAR LAP UNLESS OTHERWISE SPECIFIED ON THE PLANS.

NOTES:

1. SEE SHEET "PRECAST APPROACH SLABS (1 OF 2)" FOR NOTES AND SECTIONS A-A AND B-B.

PROJECT NAME: WESTON	
PROJECT NUMBER: BF 013-2(13)	
FILE NAME: z13b076slab.dgn	PLOT DATE: 10/2/2015
PROJECT LEADER: S.E. BURBANK	DRAWN BY: J.J. WESTCOTT
DESIGNED BY: J.J. WESTCOTT	CHECKED BY: S.E. BURBANK
PRECAST APPROACH SLABS (2 OF 2)	SHEET 52 OF 68