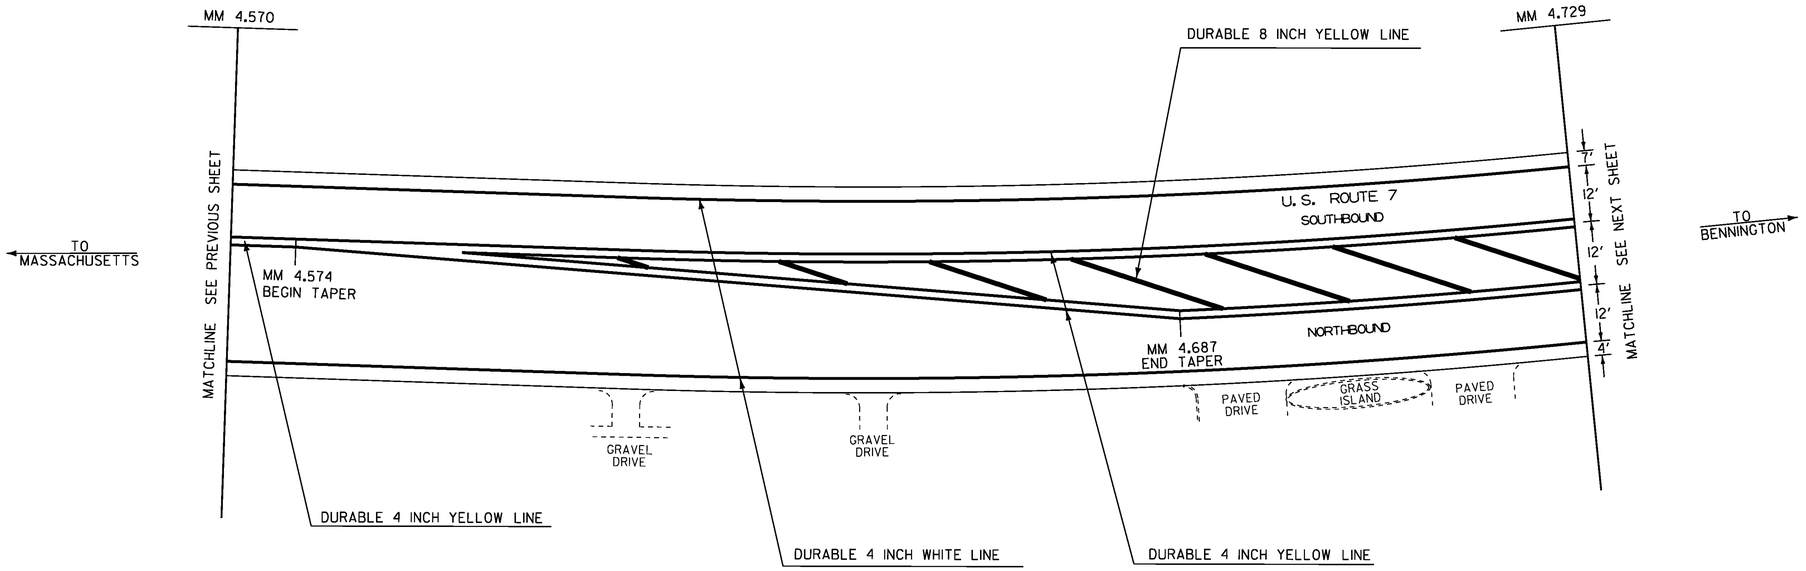

TEMPORARY 4 INCH WHITE LINE, PAINT

MM 4.570 - MM 4.729 LT & RT (EDGELINES)
(WITH BREAKS OR RADII AT TOWN HIGHWAYS)

DURABLE 4 INCH WHITE LINE, POLYUREA

MM 4.570 - MM 4.729 LT & RT (EDGELINES)
(WITH BREAKS OR RADII AT TOWN HIGHWAYS)

TEMPORARY 4 INCH YELLOW LINE, PAINT

MM 4.570 - MM 4.574 SOLID LT & RT (CENTERLINE)
(WITH CENTERLINE BREAKS AT TOWN HIGHWAYS)
MM 4.574 - MM 4.729 SOLID LT & RT (CENTERLINE AT PAINTED ISLAND)

DURABLE 4 INCH YELLOW LINE, POLYUREA

MM 4.570 - MM 4.574 SOLID LT & RT (CENTERLINE)
(WITH CENTERLINE BREAKS AT TOWN HIGHWAYS)
MM 4.574 - MM 4.729 SOLID LT & RT (CENTERLINE AT PAINTED ISLAND)

TEMPORARY 8 INCH YELLOW LINE, PAINT

MM 4.574 - MM 4.729 SOLID LT & RT (DIAGONALS AT PAINTED ISLAND)

DURABLE 8 INCH YELLOW LINE, POLYUREA

MM 4.574 - MM 4.729 SOLID LT & RT (DIAGONALS AT PAINTED ISLAND)

NOT TO SCALE

PROJECT SPECIAL MARKING LAYOUT SHEET #7

PROJECT NAME: POWNAL - BENNINGTON
PROJECT NUMBER: NH SURF (42)

FILE NAME: 13b592\pl3b592.dgn
PROJECT LEADER: FOWLER
DESIGNED BY: LOCKE
IPARM FILE NAME: pl3b592_16.i

PLOT DATE: 02-APR-2014
DRAWN BY: LOCKE
CHECKED BY: PAVT MGMT
SHEET 16 OF 23