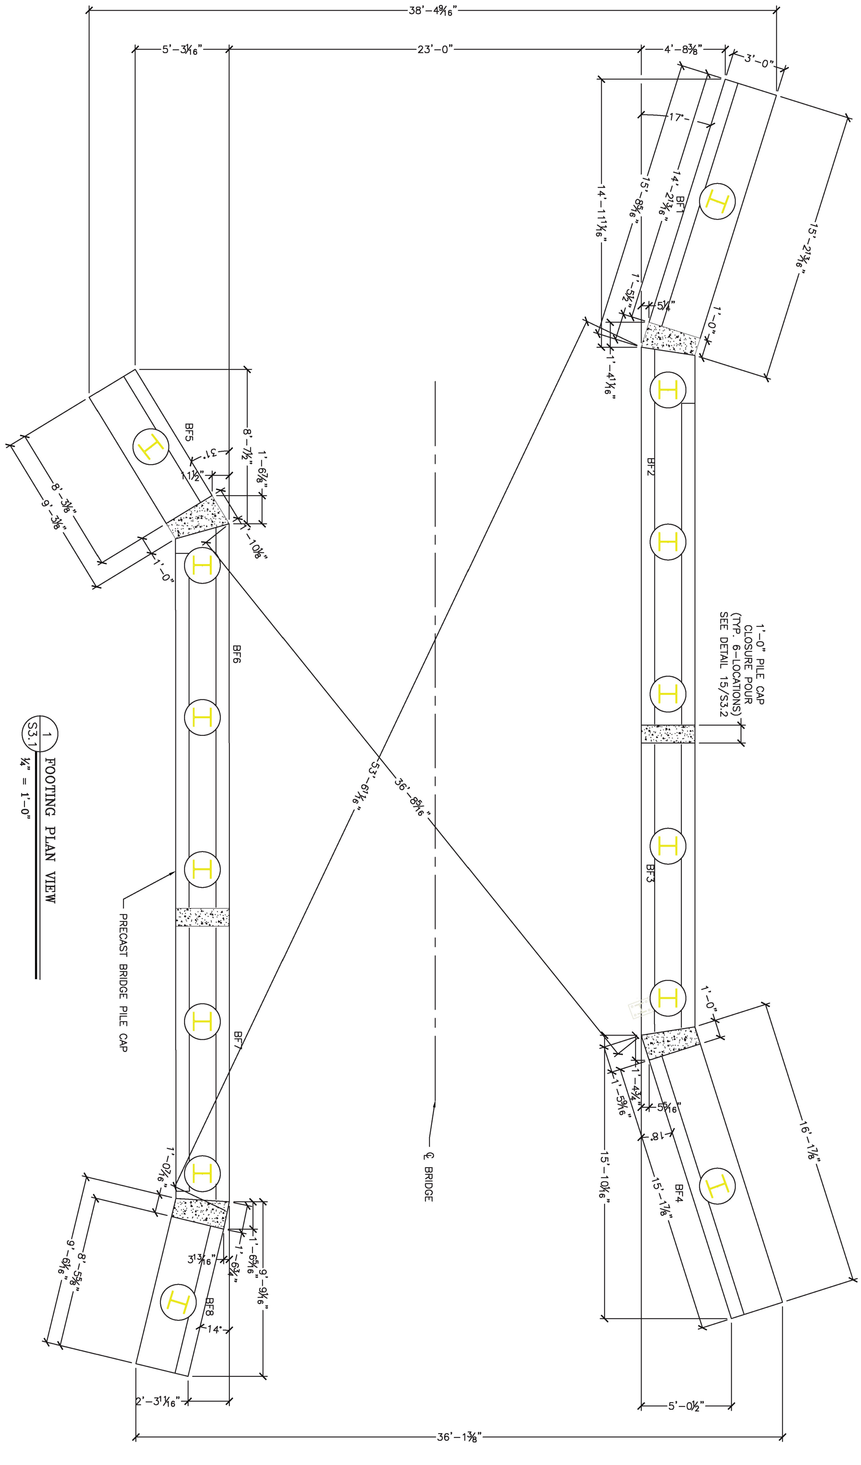

1 / S3.1
FOOTING PLAN VIEW
1/4" = 1'-0"

SPECIALTY ENGINEERING SERVICES PROVIDED BY:
CONCRETE ENGINEERING SOLUTIONS, LLC
181 PINEVIEW ESTATES
HOLDEN, MASSACHUSETTS 01520
PHONE:(339-868-1)
FAX: 970-868-2082

DWG NO.	SS.1

Prepared for:

G.W.Tatro Construction
PO Box 339
5195 VT Rt 15
Jeffersonville, VT 05464

US Route 2, Rural Major Collector. Bridge 32
Town of Richmond, Project BF 0284(28)

25'-0" x 5'-3" Rigid Frame Bridge
Footing Layout and Details

Project No. 7084 | Scale: AS SHOWN

Date: 2/9/17	Designed by: SDG	Drawn by: SDG	Checked By: CFP

WHITE MOUNTAIN PRECAST, LLC
173 BUXTON INDUSTRIAL DRIVE-PO BOX 870
HENNIKER, NH 03242
PHONE: 603-428-3218
FAX: 603-428-7426

STATE OF VERMONT
SURGEIR B. GUDMUNDSSON
NO. 8443
CIVIL
LICENSED PROFESSIONAL ENGINEER
4/18/17

No.	Date	Revision	By
1	04/18/2017	REV. PER COMMENTS	SDG