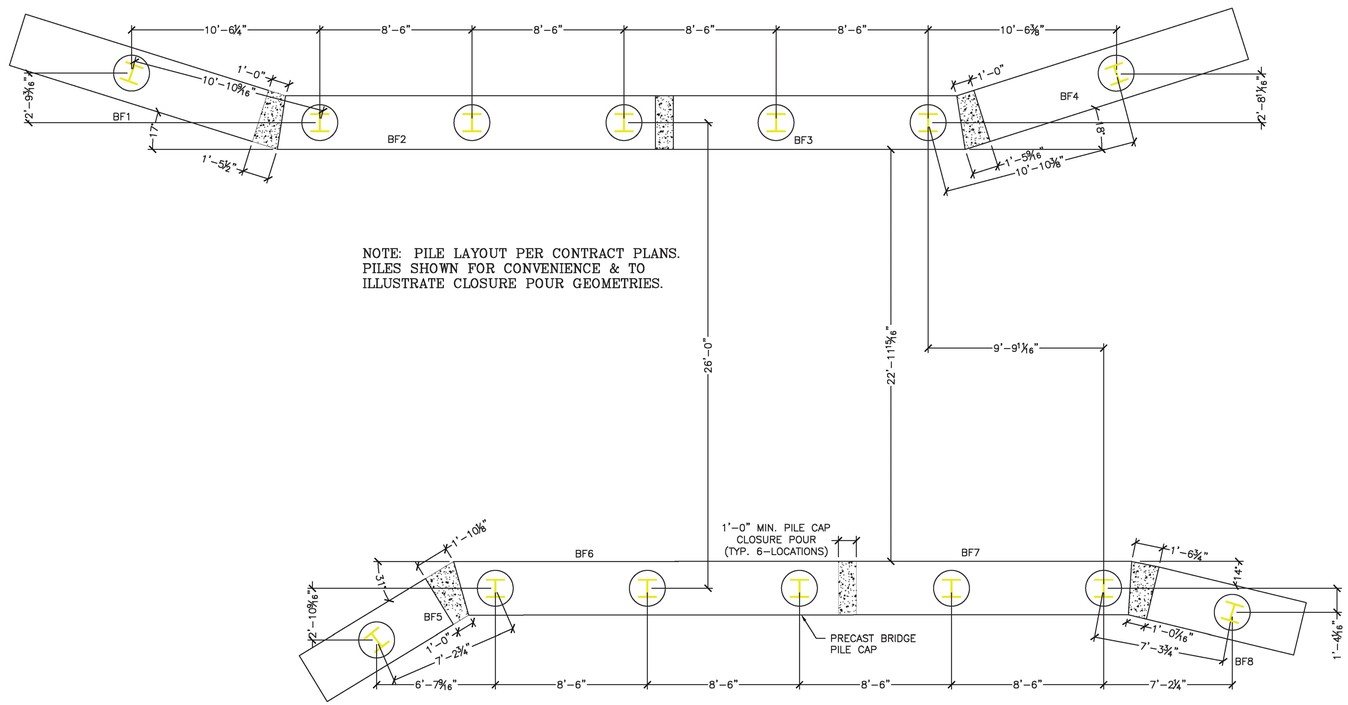

NOTE: PILE LAYOUT PER CONTRACT PLANS.
PILES SHOWN FOR CONVENIENCE & TO
ILLUSTRATE CLOSURE POUR GEOMETRIES.

1 / S3.1 PILE LAYOUT PLAN VIEW
¼" = 1'-0"

SPECIALTY ENGINEERING SERVICES PROVIDED BY:
CONCRETE ENGINEERING SOLUTIONS, LLC
CONCRETE DESIGN | CONSULTATION | DIAGNOSTICS
STEPHEN D. GOSNELL, P.E.
VICE PRESIDENT AND CHIEF
MINISTER OF PLANTS
FAX: 518-846-8896
CONCRETE DESIGN

No.	Date	Revision	By
1	04/18/2017	REV. PER COMMENTS	SDG

STATE OF VERMONT
STUART D. GOSNELL
NO 84443
CIVIL
LICENSED
PROFESSIONAL ENGINEER
4/18/17

WHITE MOUNTAIN PRECAST, LLC
173 BUXTON INDUSTRIAL DRIVE-PO BOX 870
HOOKSETT, NH 03106-0127
PHONE: 603-428-3218
FAX: 603-428-7428

US Route 2, Rural Major Collector, Bridge 32
Town of Richmond, Project BF 0284(28)

25'-0" x 5'-3" Rigid Frame Bridge
Footing Layout and Details

Project No. 7084 | Scale: AS SHOWN
Date: 2/9/17 | Designed by: SDG | Drawn by: SDG | Checked By: CFP

Prepared for:
G.W.Tatro Construction
PO Box 339
5195 VT Rt 15
Jeffersonville, VT 05464

DWG NO.
S9.0

C:\WORK\19-WCHS\17-38.01 GW TATRO CONST RICHMOND VT\BFB 2558 7085-17041\DWG 4/18/2017 3:41 PM