DURABLE 4 INCH WHITE LINE, THERMOPLASTIC
DURABLE 4 INCH WHITE LINE, POLYUREA
TEMPORARY 4 INCH WHITE LINE, PAINT
STA. 320+50 TO 326+00, SOLID LT & RT

DURABLE 4 INCH YELLOW LINE, THERMOPLASTIC
DURABLE 4 INCH YELLOW LINE, POLYUREA
TEMPORARY 4 INCH YELLOW LINE, PAINT
STA. 320+50 TO 326+00, SOLID LT & RT

BARRIER FENCE
STA. 320+50 TO 326+00, RT
STA. 320+50 TO 323+45, LT

EROSION LOG
STA. 320+50 TO 326+00, RT
STA. 320+50 TO 323+60, LT

REMOVING SIGNS
AS SHOWN-1

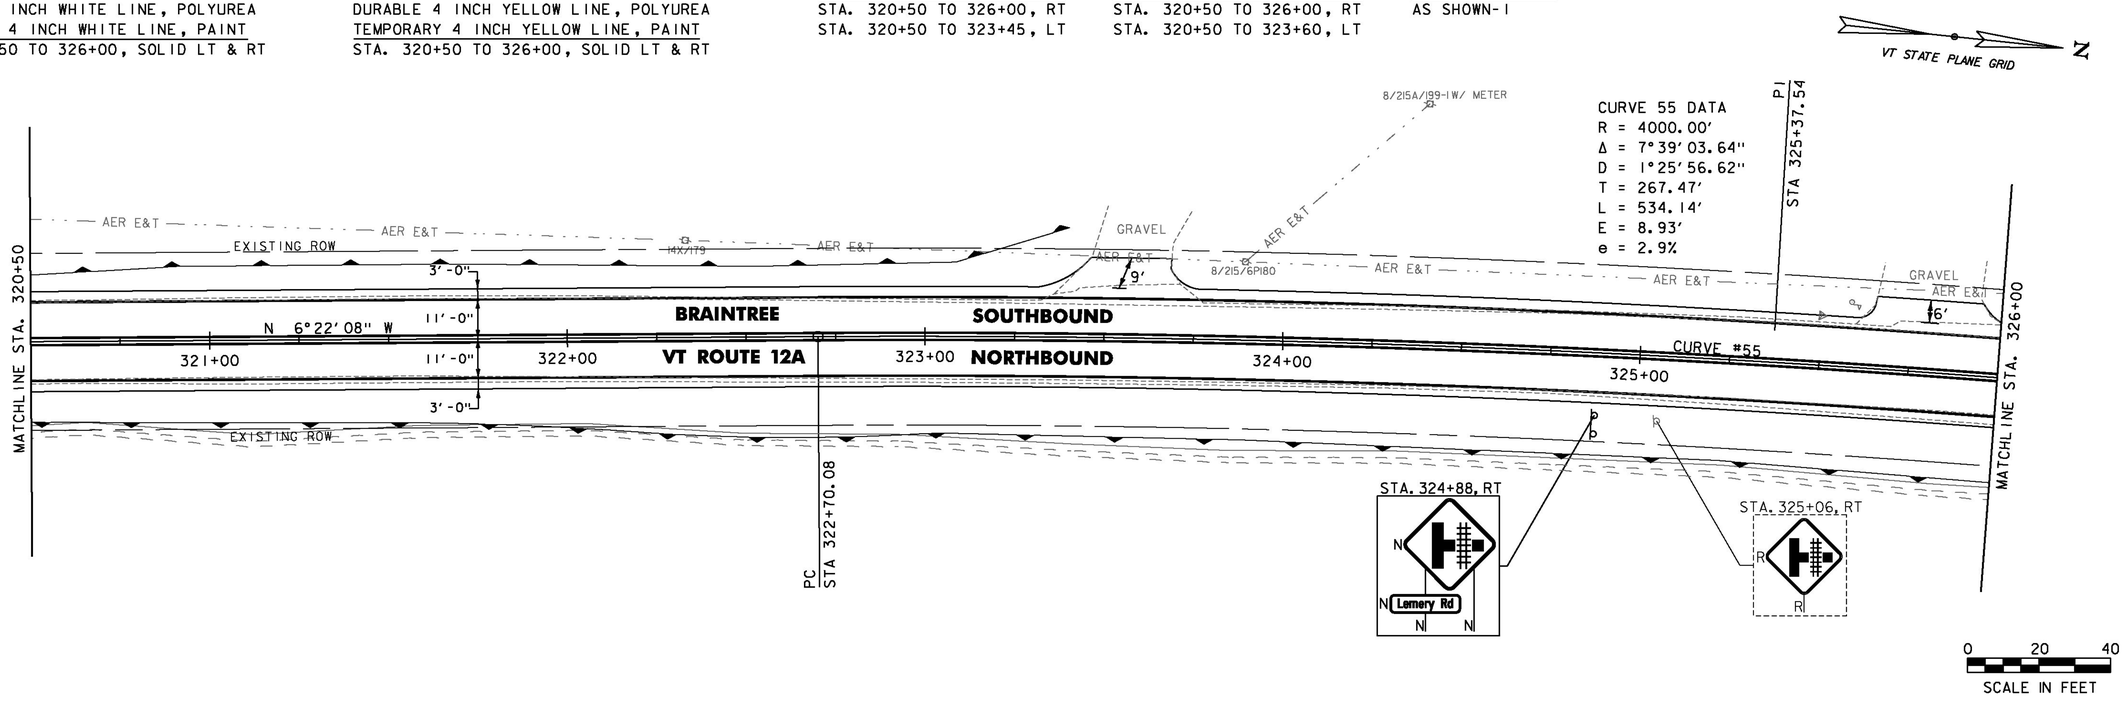

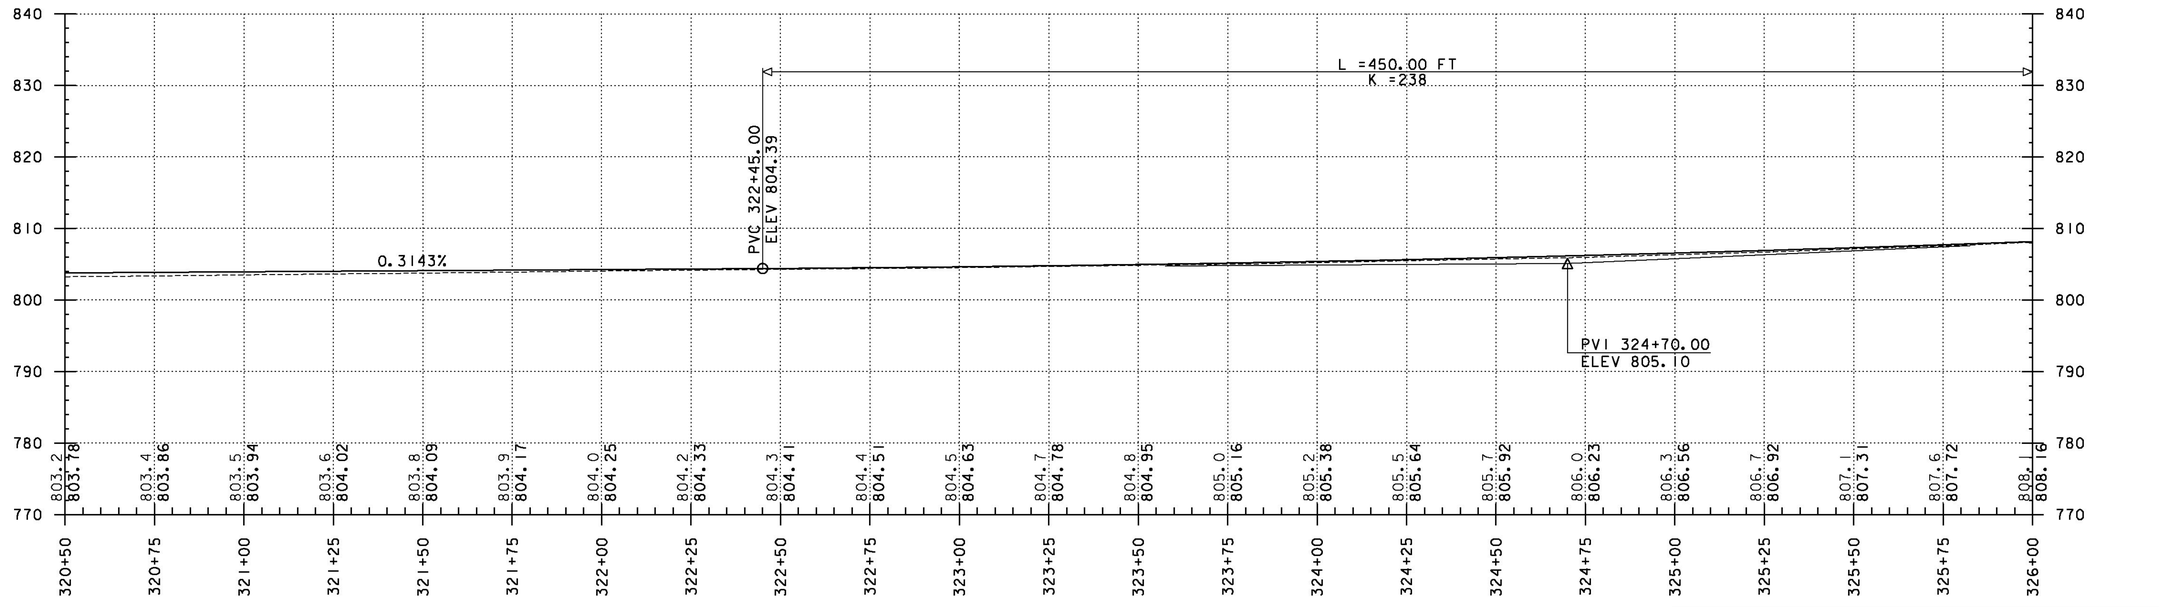

Stantec

PROJECT NAME: RANDOLPH-ROXBURY
PROJECT NUMBER: ER STP 0187(11)

FILE NAME: z13c182bdr.dgn
PROJECT LEADER: M. FOISY
DESIGNED BY: I. MAYNARD
PLAN & PROFILE SHEET 74

PLOT DATE: 11/17/2014
DRAWN BY: G. BURGMEIER
CHECKED BY: M. FOISY
SHEET 115 OF 545