RELOCATE MAILBOX, SINGLE SUPPORT
STA. 29+14, LT

STEEL BEAM GUARDRAIL, GALVANIZED
STA. 26+70.0 TO 26+95.0, RT
STA. 27+57.5 TO 27+82.5, RT

STEEL BEAM GUARDRAIL, GALVANIZED W/ 8 FEET POSTS
STA. 24+00.0 TO 26+70.0, RT
STA. 27+82.5 TO 30+00.0, RT

ANCHOR FOR STEEL BEAM RAIL
STA. 26+95.0, RT
STA. 27+57.5, RT

REMOVAL AND DISPOSAL OF GUARDRAIL
STA. 24+00 TO 26+25, RT
STA. 28+52 TO 30+00, RT

DURABLE 4 INCH WHITE LINE, THERMOPLASTIC
DURABLE 4 INCH WHITE LINE, POLYUREA
TEMPORARY 4 INCH WHITE LINE, PAINT
STA. 24+00 TO 30+00, SOLID LT & RT

DURABLE 4 INCH YELLOW LINE, THERMOPLASTIC
DURABLE 4 INCH YELLOW LINE, POLYUREA
TEMPORARY 4 INCH YELLOW LINE, PAINT
STA. 24+00 TO 30+00, SOLID LT & RT

BARRIER FENCE
STA. 24+00 TO 30+00, RT
STA. 24+00 TO 29+19, LT

EROSION LOG
STA. 24+00 TO 30+49, RT
STA. 24+00 TO 28+44, LT

REMOVING SIGNS
AS SHOWN - 2

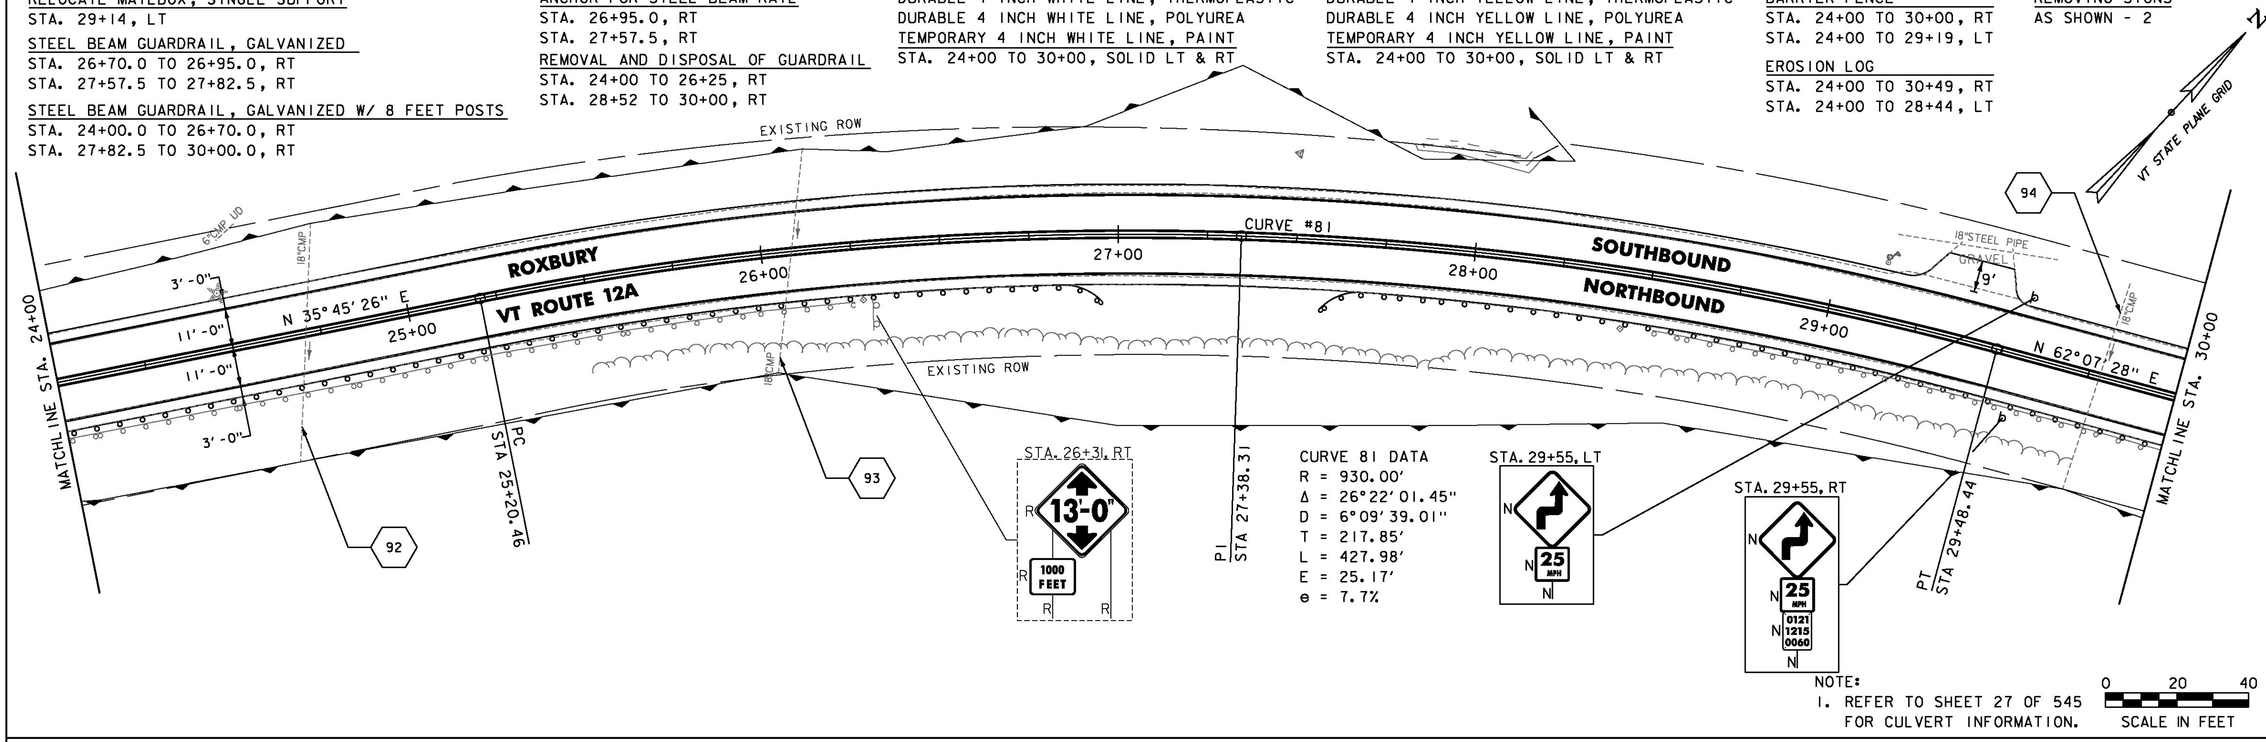

NOTE:
1. REFER TO SHEET 27 OF 545 FOR CULVERT INFORMATION.

0 20 40
SCALE IN FEET

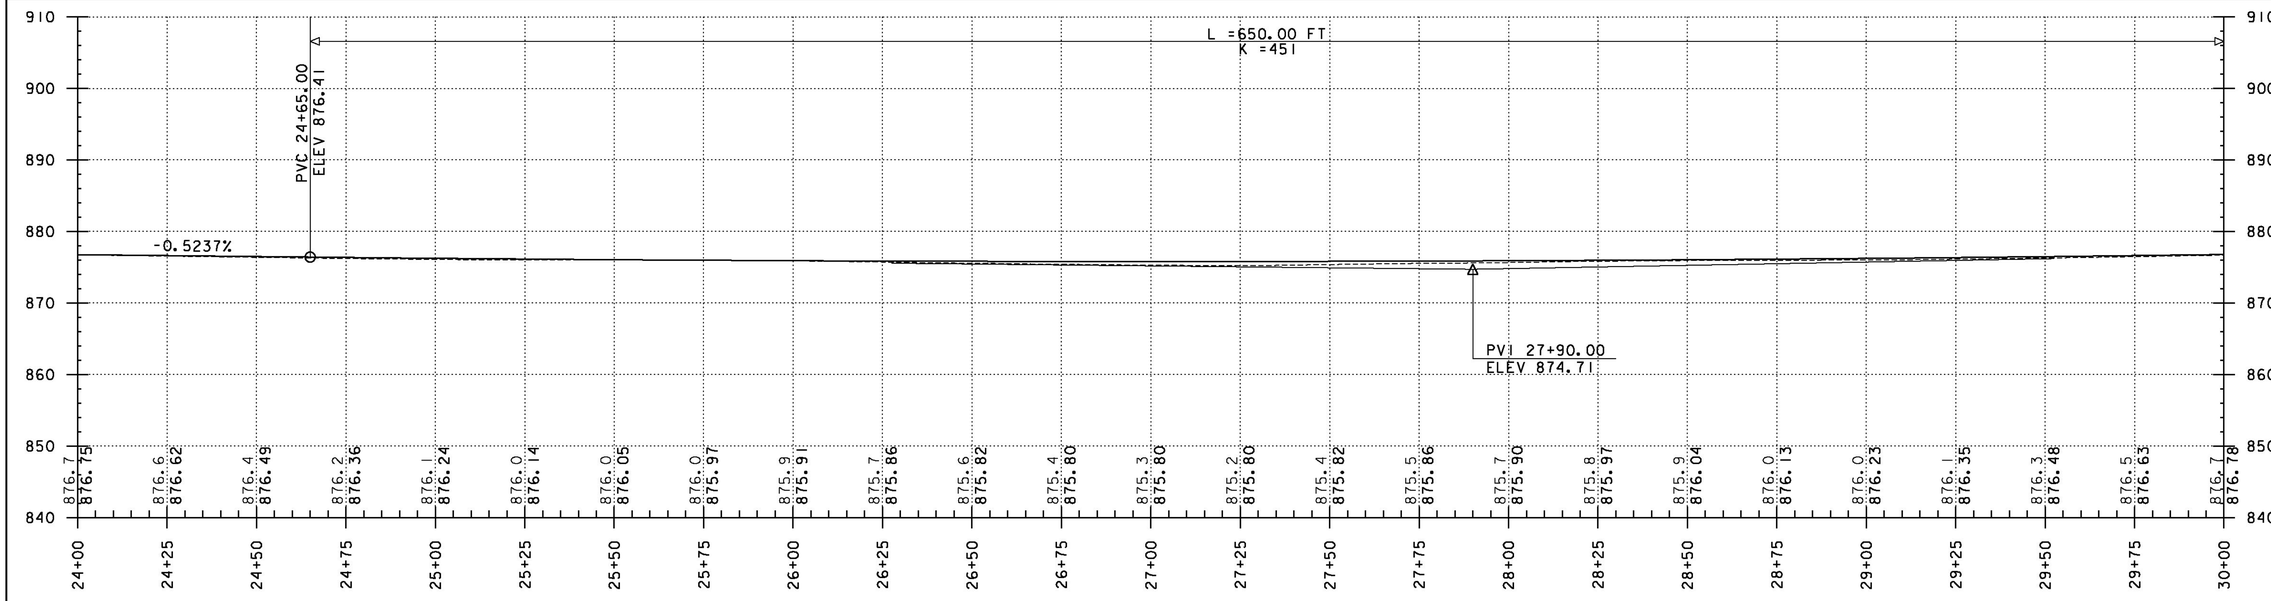

10 5 0 20 40
SCALE IN FEET

Stantec

PROJECT NAME: RANDOLPH-ROXBURY
PROJECT NUMBER: ER STP 0187(11)

FILE NAME: z13cl82bdr.dgn
PROJECT LEADER: M. FOISY
DESIGNED BY: I. MAYNARD
PLAN & PROFILE SHEET 107

PLOT DATE: 11/17/2014
DRAWN BY: G. BURGMEIER
CHECKED BY: M. FOISY
SHEET 148 OF 545