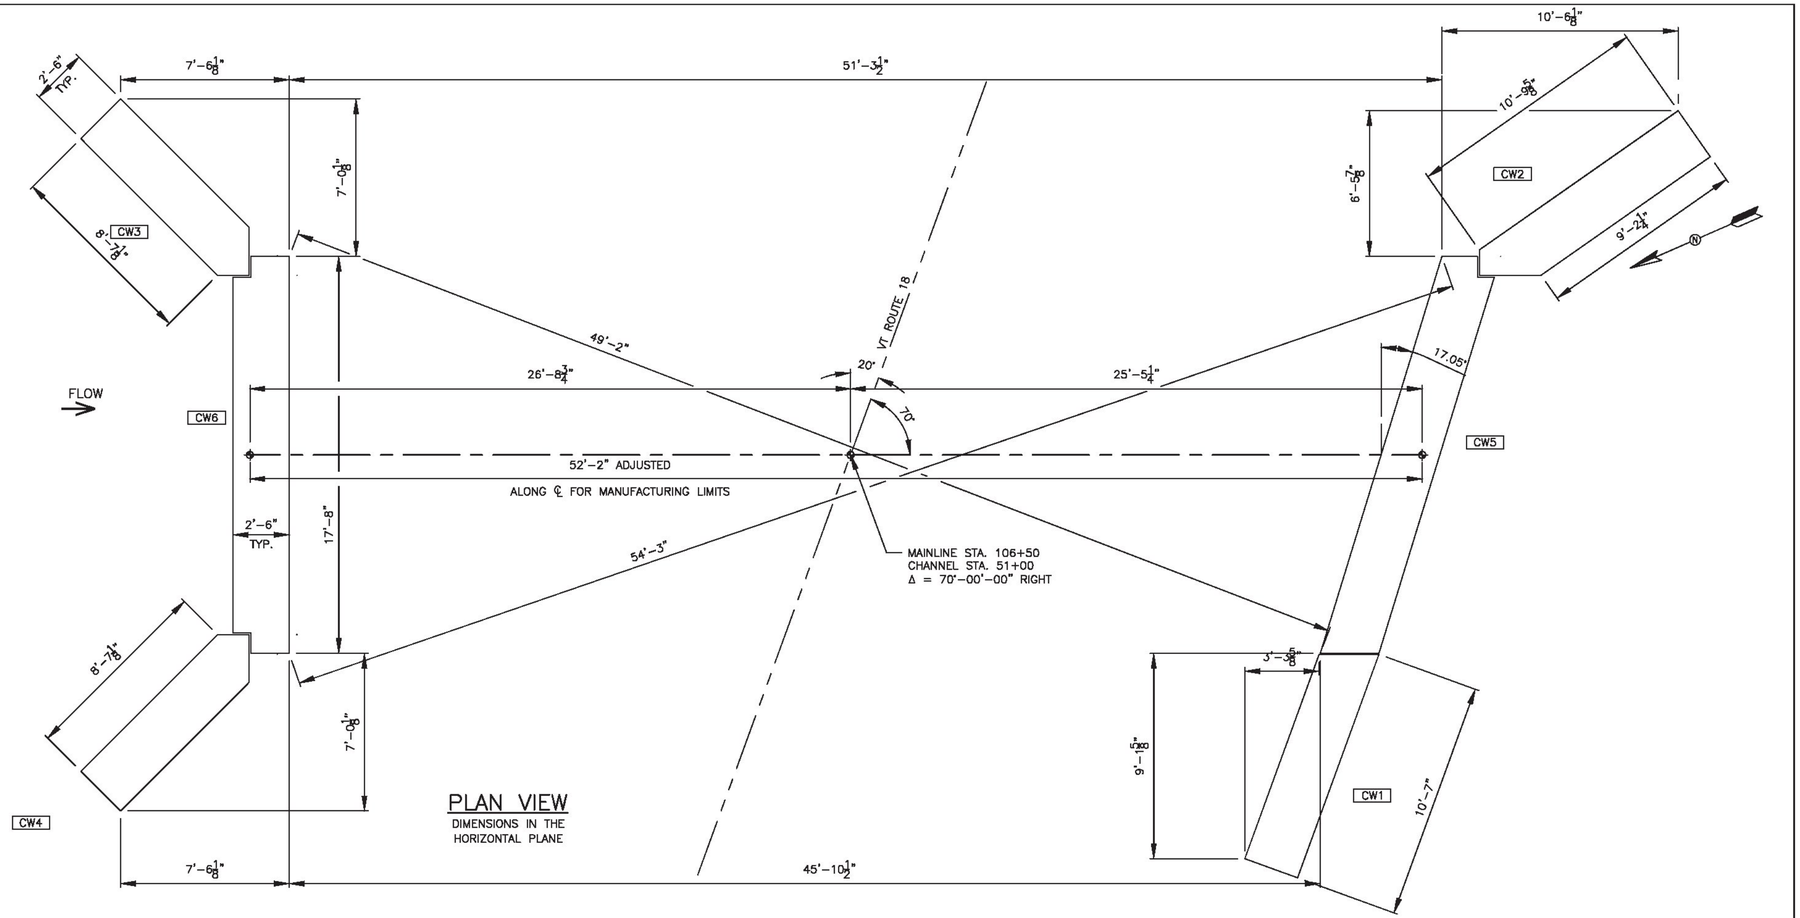

STATE OF VERMONT
DARYL D. BURNS
No. 9031
Structural I
LICENSED PROFESSIONAL ENGINEER
5/17/18

REV.NO.	DATE	REVISION

PREPARED BY:

DELTA
SPECIALTY PRECAST CONCRETE ENGINEERS
860 HOOPER ROAD, ENDWELL, NY 13760
TEL: (607) 231-6600 FAX: (607) 231-6650

PREPARED FOR:

CAMP PRECAST CONCRETE PRODUCTS
78 PRECAST RD
MILTON, VT 05468
PHONE: (802)893-2401
FAX: (802)893-1542

DATE: 4/20/18	SHEET TITLE: CUTOFF WALL PLAN		DRWN BY: BJC
SCALE: N.T.S.			CKD BY: RPJ/RJA

PROJECT:
TOWN OF WATERFORD, CALEDONIA, VT
16' x 8' BOX CULVERT BF 0225(4)
VT RT. 18 BRIDGE #7

CONTRACTOR: ...		DWG. I.D. PD-02
DELTA PROJ. NO.: 2018.477.003		SHT. NO. 16 OF 16