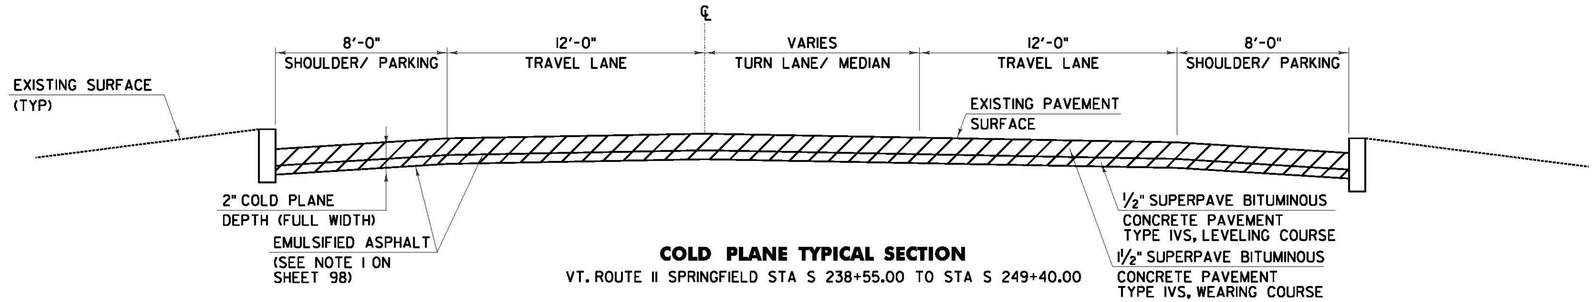

COLD PLANE TYPICAL SECTION

VT. ROUTE 11 SPRINGFIELD STA S 238+55.00 TO STA S 249+40.00

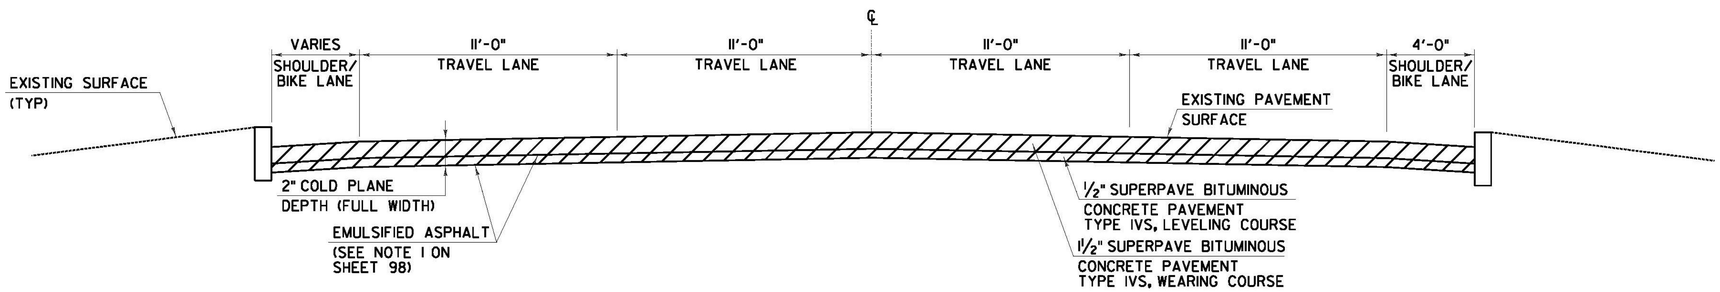

COLD PLANE TYPICAL SECTION

VT. ROUTE 11 SPRINGFIELD STA S 265+69.00 TO STA S 310+67.00

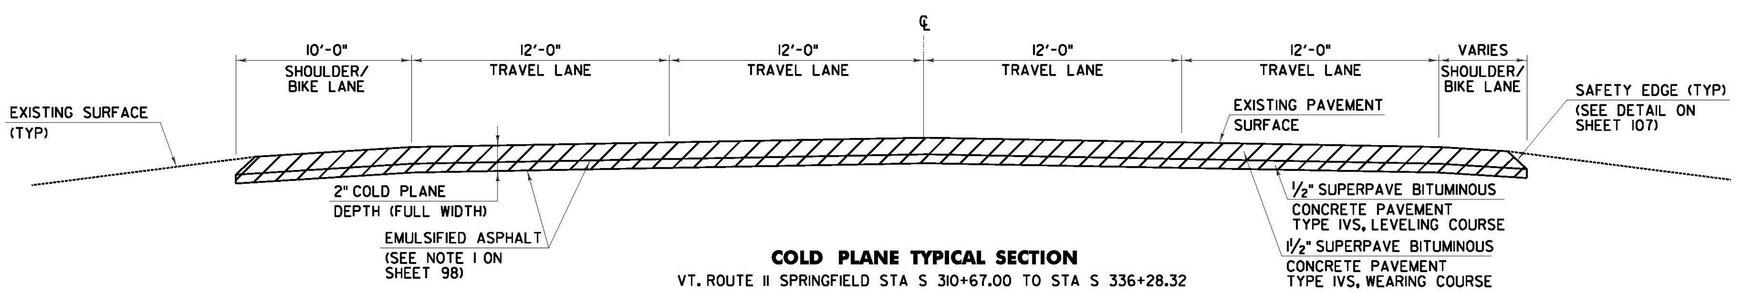

COLD PLANE TYPICAL SECTION

VT. ROUTE 11 SPRINGFIELD STA S 310+67.00 TO STA S 336+28.32

NOT TO SCALE

SPRINGFIELD PROJECT TYPICAL SHEET #3	PROJECT NAME: CHESTER-SPRINGFIELD-ROCKINGHAM-WINDSOR PROJECT NUMBER: STP 2952(1)
	FILE NAME: z13c518typbdr_seg02.dgn PROJECT LEADER: D. GOZALKOWSKI DESIGNED BY: A. HAWKINS PLOT DATE: 3/27/2015 DRAWN BY: A. KIRBY CHECKED BY: J. SHIELDS SHEET 100 OF 309