DURABLE 4 INCH WHITE LINE, TYPE A TAPE AND TEMPORARY 4 INCH WHITE LINE, PAINT
(ALL LINES WILL INCLUDE EDGE LINE BREAKS AND RADIUS FOR TOWN HIGHWAYS)
WINDSOR:
STA W 154+00.00 - STA W 159+00.00 EDGE LINE LT & RT

DURABLE 4 INCH YELLOW LINE, TYPE A TAPE AND TEMPORARY 4 INCH YELLOW LINE, PAINT
(ALL LINES WILL INCLUDE C/L LINE BREAKS FOR TOWN HIGHWAYS)
S = SOLID, D = DASHED
WINDSOR:

	LT	℄	RT
STA W 154+00.00 - STA W 159+00.00	S	-	S

REMOVING SIGNS
AS SHOWN - 3

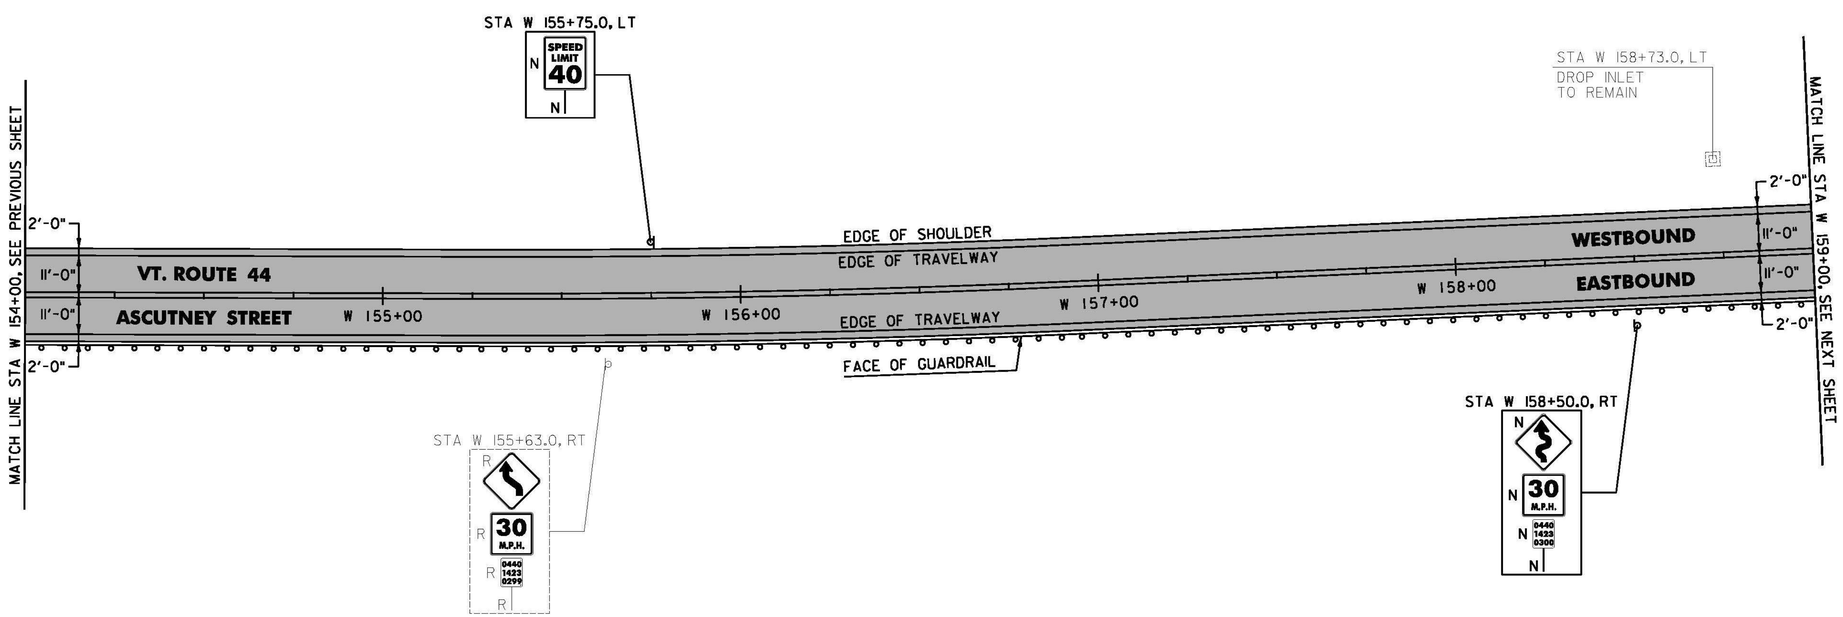

STEEL BEAM GUARDRAIL, GALVANIZED
WINDSOR:
STA W 154+00.0 - STA W 159+00.0 RT

REMOVAL AND DISPOSAL OF GUARDRAIL
WINDSOR:
STA W 154+00.0 - STA W 159+00.0 RT

LEGEND

OVERLAY AREA

SIGN LEGEND

R = REMOVE
S = SALVAGE
N = NEW
RET = RETAIN
B-B = BACK TO BACK
EXISTING = ————————
NEW = ————————
R① = RETURN TO TOWN OF WINDSOR

NOT TO SCALE

WINDSOR PROJECT LAYOUT SHEET #24

PROJECT NAME: CHESTER-SPRINGFIELD-ROCKINGHAM-WINDSOR
PROJECT NUMBER: STP 2952(1)

FILE NAME: z13c518bdr_seg04.dgn
PROJECT LEADER: D. GOZALKOWSKI
DESIGNED BY: A. HAWKINS

PLOT DATE: 3/27/2015
DRAWN BY: A. KIRBY
CHECKED BY: J. SHIELDS
SHEET 260 OF 309